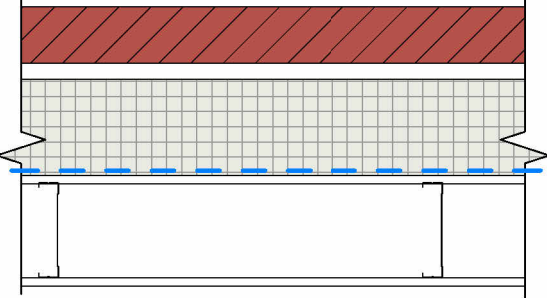
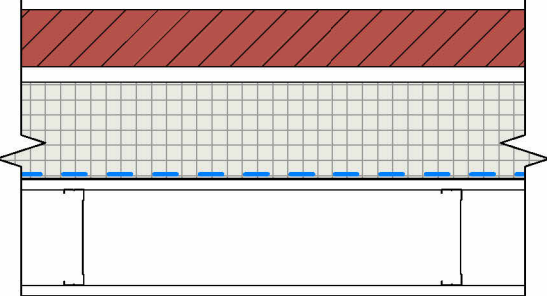
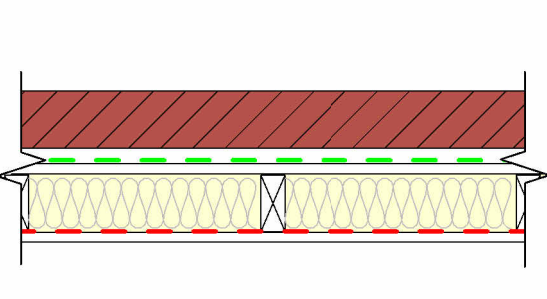
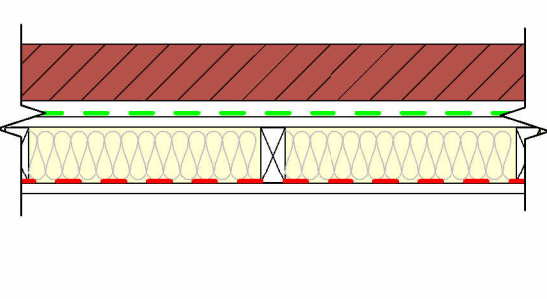
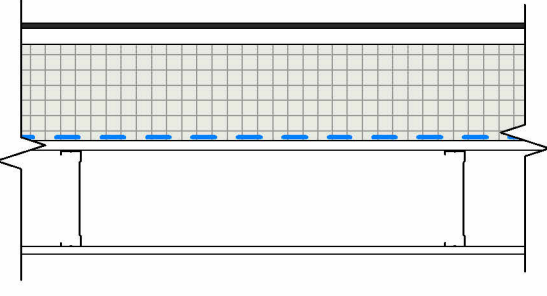
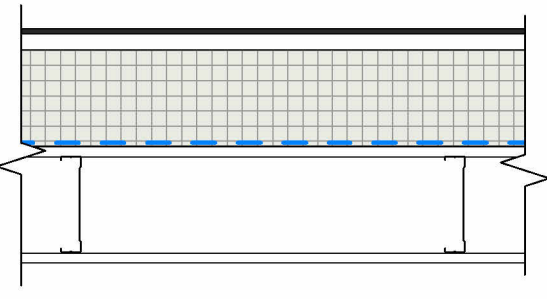
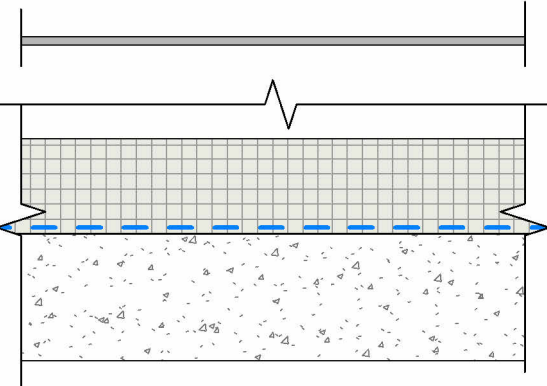
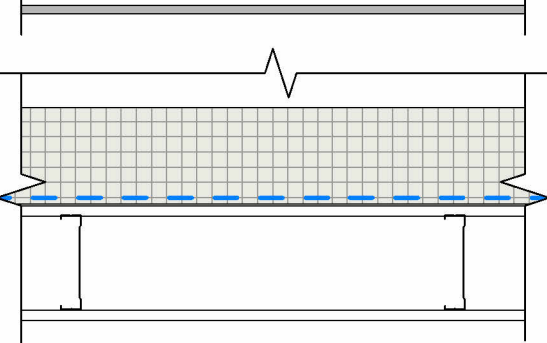
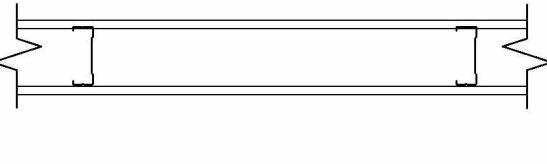
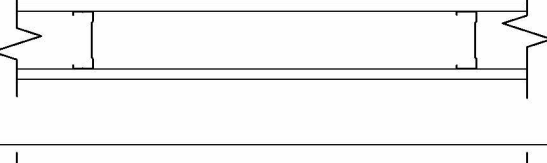
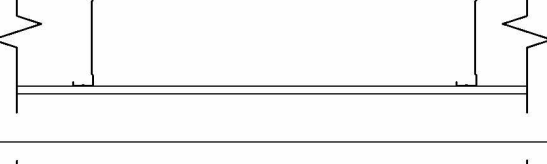
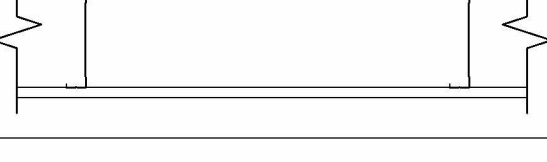
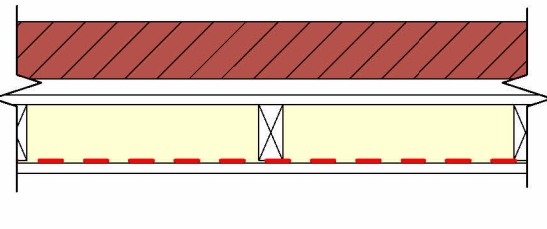
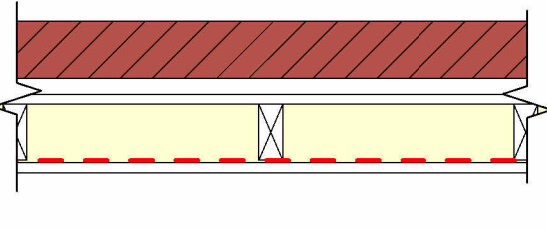
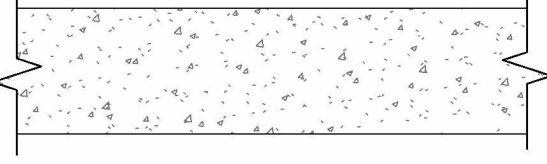
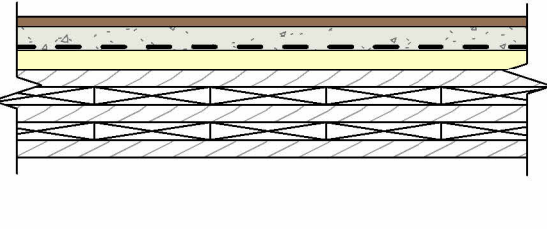
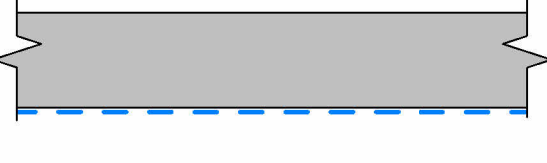
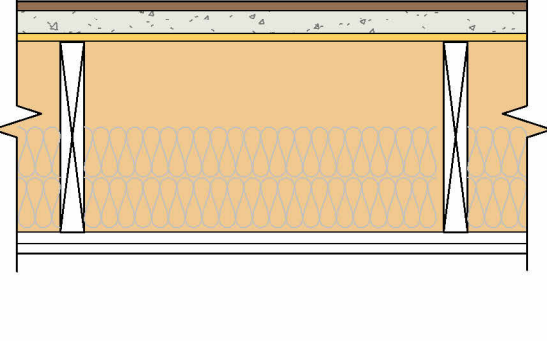
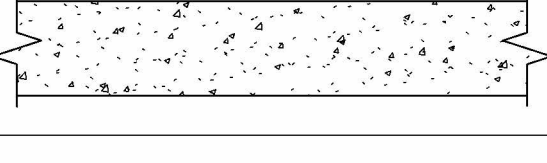





PRINTED/EXPORTED ON 2024-04-22 4:52:22 PM Autodesk Docs://AB2024 GROUP 08/1332_9AV_SE_FINAL.dvt

EXTERIOR CLADDING				
SYMBOL	FIRE RATING	SOUND RATING	CONSTRUCTION DETAIL	COMPONENTS
				INSULATED FULL BED BRICK MASONRY WALL 90mm RED BRICK MASONRY 25mm STRAPPING GAP 152.4mm MINERAL WOOL INSULATION SELF-ADHERED AIR/VAPOUR BARRIER 15.9mm GYPSUM SHEATHING 152mm STEEL STUDS @ 610mm O.C. 12.7mm GYPSUM BOARD
	1H	50 STC		INSULATED FULL BED BRICK MASONRY WALL - 1HR FRR - FIRE SEPERATION 90mm RED BRICK MASONRY 25mm STRAPPING GAP 152.4mm MINERAL WOOL INSULATION SELF-ADHERED AIR/VAPOUR BARRIER 15.9mm GYPSUM SHEATHING 152mm STEEL STUDS @ 610mm O.C. 15.9mm TYPE X GYPSUM BOARD
	1H	50 STC		EXISTING FULL BED BRICK MASONRY WALL - 1 HR FRR - FIRE SEPERATION 90mm RED BRICK MASONRY 25mm STRAPPING GAP SELF-ADHERED WEATHER BARRIER 15.9mm PLYWOOD 38mm x 90mm WOOD STUDS @ 406mm O.C W/ BATT INSULATION SELF-ADHERED VAPOUR BARRIER 15.9mm TYPE X GYPSUM BOARD
	1H	50 STC		EXISTING FULL BED BRICK MASONRY WALL - 1 HR FRR - FIRE SEPERATION 90mm RED BRICK MASONRY 25mm STRAPPING GAP SELF-ADHERED WEATHER BARRIER 15.9mm PLYWOOD 38mm x 90mm WOOD STUDS @ 406mm O.C W/ BATT INSULATION SELF-ADHERED VAPOUR BARRIER 15.9mm TYPE X GYPSUM BOARD
				INSULATED EXTERIOR WOOD PANEL WALL 8mm PRODEMA BLACK WOOD PANEL 25mm STRAPPING GAP 152.4mm MINERAL WOOL INSULATION WEATHER BARRIER 15.9mm GYPSUM SHEATHING 152mm STEEL STUDS @ 610mm O.C. SELF-ADHERED VAPOUR BARRIER 12.7mm GYPSUM BOARD
	1H	50 STC		INSULATED EXTERIOR WOOD PANEL WALL - 1 HR FRR - FIRE SEPERATION 8mm PRODEMA BLACK WOOD PANEL 25mm STRAPPING GAP 152.4mm MINERAL WOOL INSULATION WEATHER BARRIER 15.9mm GYPSUM SHEATHING 152mm STEEL STUDS @ 610mm O.C. SELF-ADHERED VAPOUR BARRIER 15.9mm TYPE X GYPSUM BOARD
	2H	55 STC		INSULATED CONCRETE PANEL WALL - CONCRETE WALL 13mm DEKKO CONCRETE PANEL 602mm BUMP OUT STEEL STUD FRAMING 152.4mm MINERAL WOOL INSULATION SELF-ADHERED AIR/VAPOUR BARRIER 200mm CAST IN PLACE CONCRETE
	1H	50 STC		INSULATED CONCRETE PANEL WALL - STEEL STUD - 1HR FRR - FIRE SEPERATION 13mm DEKKO CONCRETE PANEL 602mm BUMP OUT STEEL STUD FRAMING 152.4mm MINERAL WOOL INSULATION SELF-ADHERED AIR/VAPOUR BARRIER 152mm STEEL STUDS @ 610mm O.C. SELF-ADHERED VAPOUR BARRIER 15.9mm TYPE X GYPSUM BOARD

NOTES

INTERIOR PARTITION				
SYMBOL	FIRE RATING	SOUND RATING	CONSTRUCTION DETAIL	COMPONENTS
				INTERIOR NON-RATED PARTITION WALL 12.7mm GYPSUM BOARD 92mm STEEL STUDS @ 610mm O.C. 12.7mm GYPSUM BOARD
	1H	50 STC		INTERIOR FIRE-RATED PARTITION WALL - 1HR FRR - FIRE SEPERATION 15.9mm TYPE X GYPSUM BOARD 92mm STEEL STUDS @ 610mm O.C. 15.9mm TYPE X GYPSUM BOARD
				INTERIOR NON-RATED PLUMBING WALL 12.7mm GYPSUM BOARD 152mm STEEL STUDS @ 610mm O.C. 12.7mm GYPSUM BOARD
	1H	50 STC		INTERIOR FIRE-RATED PLUMBING WALL - 1HR FRR - FIRE SEPERATION 15.9mm TYPE X GYPSUM BOARD 152mm STEEL STUDS @ 610mm O.C. 15.9mm TYPE X GYPSUM BOARD
				INTERIOR NON-RATED EXISTING WALL 90mm RED BRICK MASONRY 25mm STRAPPING GAP 156mm PLYWOOD 38mm x 90mm WOOD STUDS @ 406mm O.C SELF-ADHERED VAPOUR BARRIER 16mm GYPSUM BOARD
	1H	50 STC		EXTERIOR FIRE-RATED EXISTING WALL - 1HR FRR - FIRE SEPERATION 90mm RED BRICK MASONRY 25mm STRAPPING GAP 16mm PLYWOOD 38mm x 90mm WOOD STUDS @ 406mm O.C SELF-ADHERED VAPOUR BARRIER 16mm TYPE X GYPSUM BOARD
	2H	55 STC		CONCRETE WALL - 2H FRR - FIRE SEPERATION 200mm CAST IN PLACE CONCRETE

FLOOR ASSEMBLIES				
SYMBOL	FIRE RATING	SOUND RATING	CONSTRUCTION DETAIL	COMPONENTS
	1H	50 STC		FIRE RATED 5-PLY CLT FLOOR - 1 HR FRR - FIRE SEPERATION 15mm HARDWOOD FLOORING 38mm CONCRETE TOPPING SEPARATION MEMBRANE 32mm MINERAL WOOL UNDERLAYMENT 140mm 5-PLY CLT SLAB
				CONCRETE SLAB ON GROUND 150mm CONCRETE SELF ADHERED AIR/VAPOUR BARRIER
	1H	64 STC		FIRE RATED WOOD JOIST FLOOR - 1 HR FRR - FIRE SEPERATION 51mm CONCRETE RUBBER MAT 12.7mm OSB SUBFLOOR 241mm DEEP TJI JOISTS @ 610mm O.C. W/ BATT INSULATION RESILIENT STEEL CHANNELS @ 610mm O.C 2 LAYER 16 TYPE X GYPSUM BOARD
				PREFABRICATED BALCONY 150mm CONCRETE

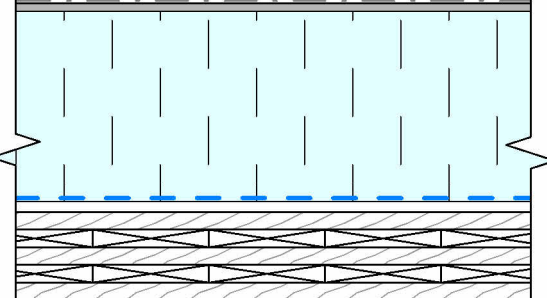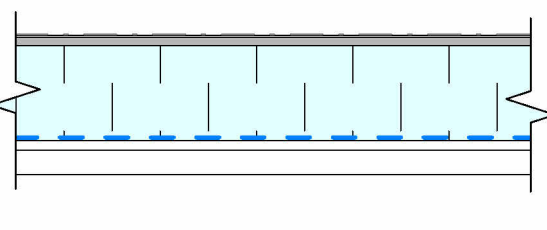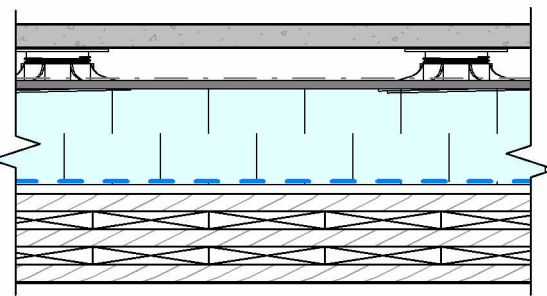ROOF ASSEMBLIES				
SYMBOL	FIRE RATING	SOUND RATING	CONSTRUCTION DETAIL	COMPONENTS
				EXPOSED MEMBRANC CLT ROOF ROOFING MEMBRANE 12.7mm ASPHALT BOARD 304mm SLOPED RIGID INSULATION SELF-ADHERED AIR/VAPOUR MEMBRANE 15.9mm GYPSUM SHEATING 140mm 5-PLY CLT SLAB
				EXPOSED MEMBRANCE STEEL DECK ROOF ROOFING MEMBRANE 12.7mm ASPHALT BOARD 152mm SLOPED RIGID INSULATION SELF-ADHERED AIR/VAPOUR MEMBRANE 15.9mm GYPSUM SHEATING 38mm STEEL DECK
	1H			WALKABLE CLT ROOF 40mm CONCRETE PAVERS 30mm AIR GAP FOR PEDESTALS ROOFING MEMBRANE 12.7mm ASPHALT BOARD 152mm SLOPED RIGID INSULATION SELF-ADHERED AIR/VAPOUR MEMBRANE 15.9mm GYPSUM SHEATING 140mm 5-PLY CLT SLAB

PROJECT TEAM
Grace Chrisp
Architectural Technologist
grace.chrisp@edu.sait.ca
Evan Leong
Architectural Technologist
evan.leong@edu.sait.ca

SEALS

NOTICE
DIMENSIONS ARE MILLIMETERS UNLESS
OTHERWISE NOTED.

DO NOT SCALE DRAWINGS.

VERIFY DIMENSIONS, DATUMS AND LEVELS PRIOR
TO COMMENCEMENT OF THE WORK.

REPORT DISCREPANCIES AND OMISSIONS TO THE
CONSULTANT IMMEDIATELY.

DRAWING ISSUE		
NO.	DESCRIPTION	DATE

CLIENT
COLLECTORS OF ART GALLERY

PROJECT
INGLEWOOD PRESERVATION

1332 9 AV SE

A3;7;15-16

PROJECT NUMBER 12-34-56

KEYPLAN

SHEET NAME
ASSEMBLIES

SHEET NUMBER

A0.03

PRINTED/EXPORTED ON 2024-04-22 4:52:30 PM Autodesk Docs://AB2024 GROUP 08/1332_9AV_SE_FINAL.dvt

PROJECT TEAM
Grace Chrisp
Architectural Technologist
grace.chrisp@edu.sait.ca
Evan Leong
Architectural Technologist
evan.leong@edu.sait.ca

SEALS

FOR EDUCATIONAL USE
NOT FOR CONSTRUCTION

NOTICE
DIMENSIONS ARE MILLIMETERS UNLESS
OTHERWISE NOTED.

DO NOT SCALE DRAWINGS.

VERIFY DIMENSIONS, DATUMS AND LEVELS PRIOR
TO COMMENCEMENT OF THE WORK.

REPORT DISCREPANCIES AND OMISSIONS TO THE
CONSULTANT IMMEDIATELY.

DRAWING ISSUE		
NO.	DESCRIPTION	DATE

CLIENT
COLLECTORS OF ART GALLERY

PROJECT
INGLEWOOD PRESERVATION

1332 9 AV SE

A3;7;15-16


PROJECT NUMBER 12-34-56

KEYPLAN


SHEET NAME
LIFE SAFETY

SHEET NUMBER


A0.04

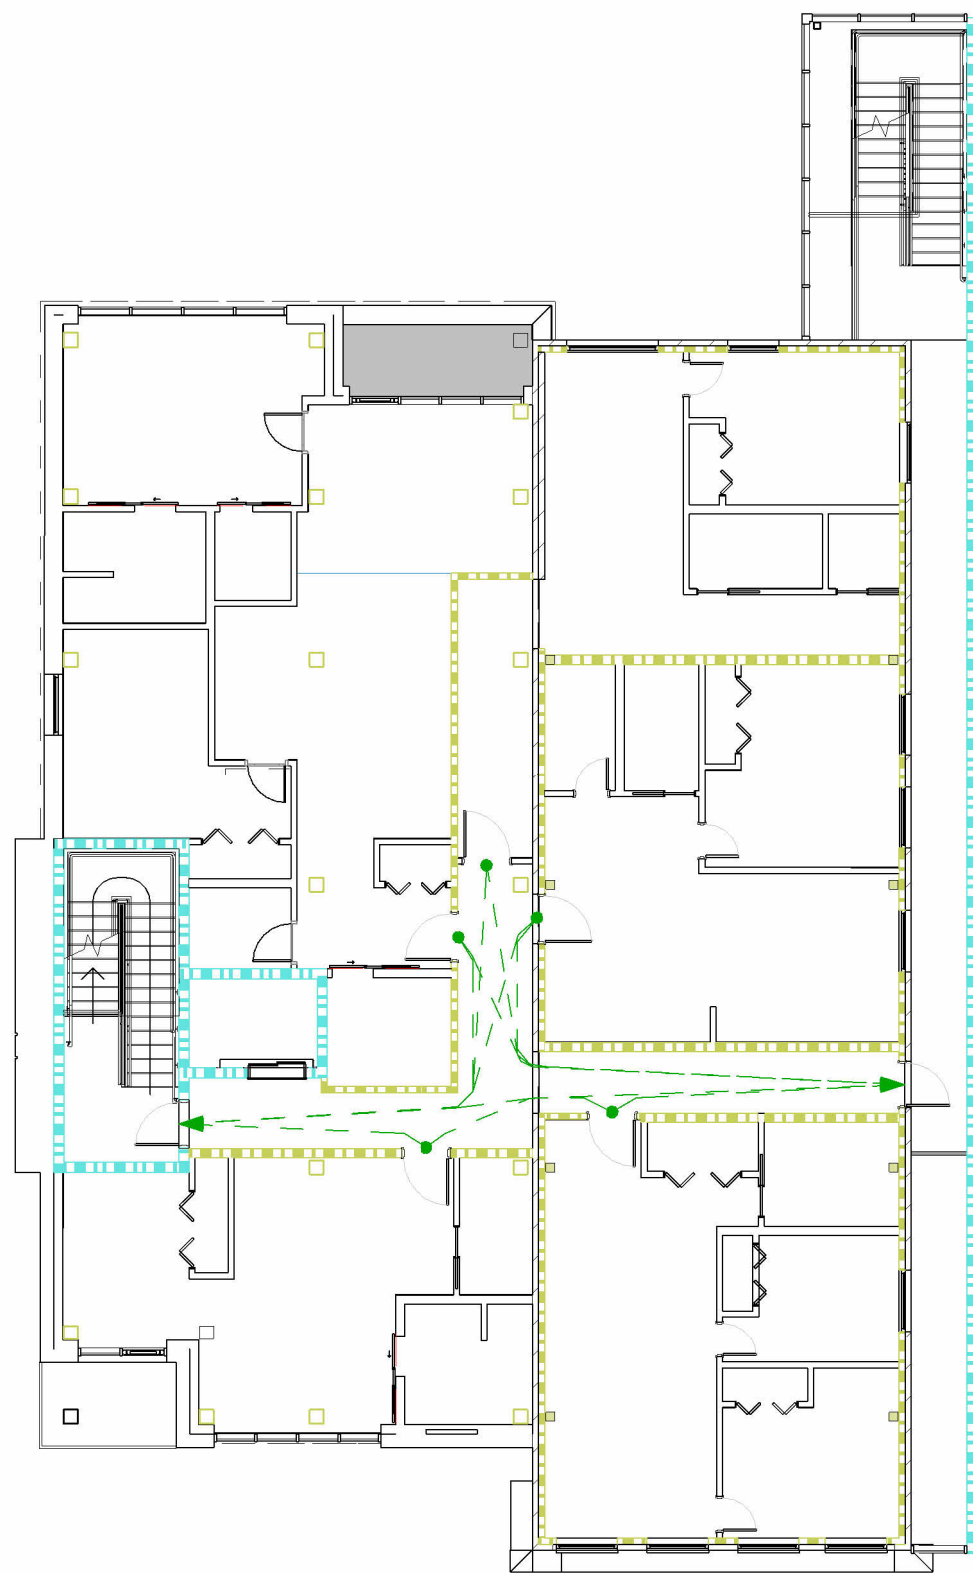

3 LEVEL 2 - Life Safety
A0.04 SCALE 1 : 150

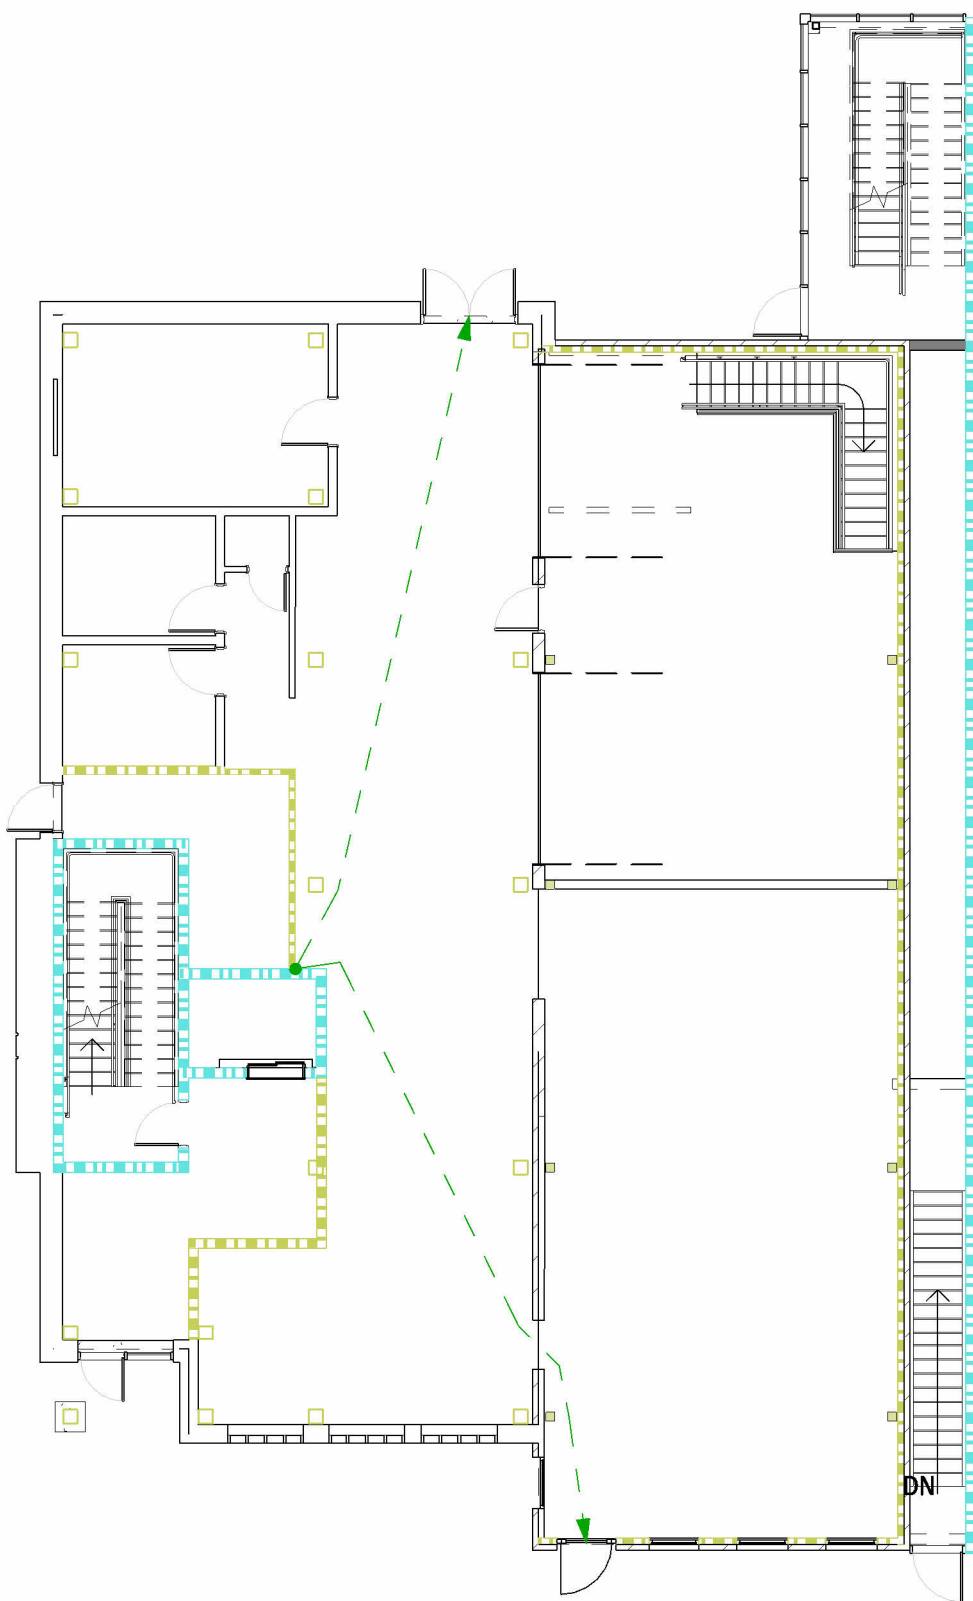


2 LEVEL 1 - Life Safety
A0.04 SCALE 1 : 150

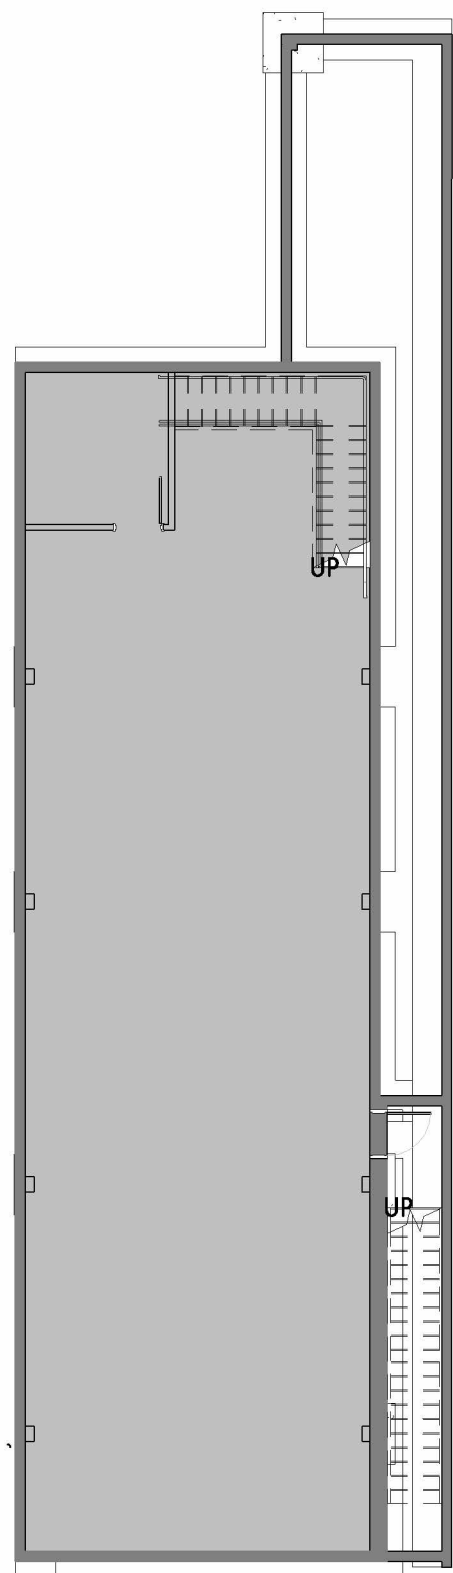


1 BASEMENT - Life Safety
A0.04 SCALE 1 : 150

FIRE PROTECTION LEGEND

	1 h
	2 h

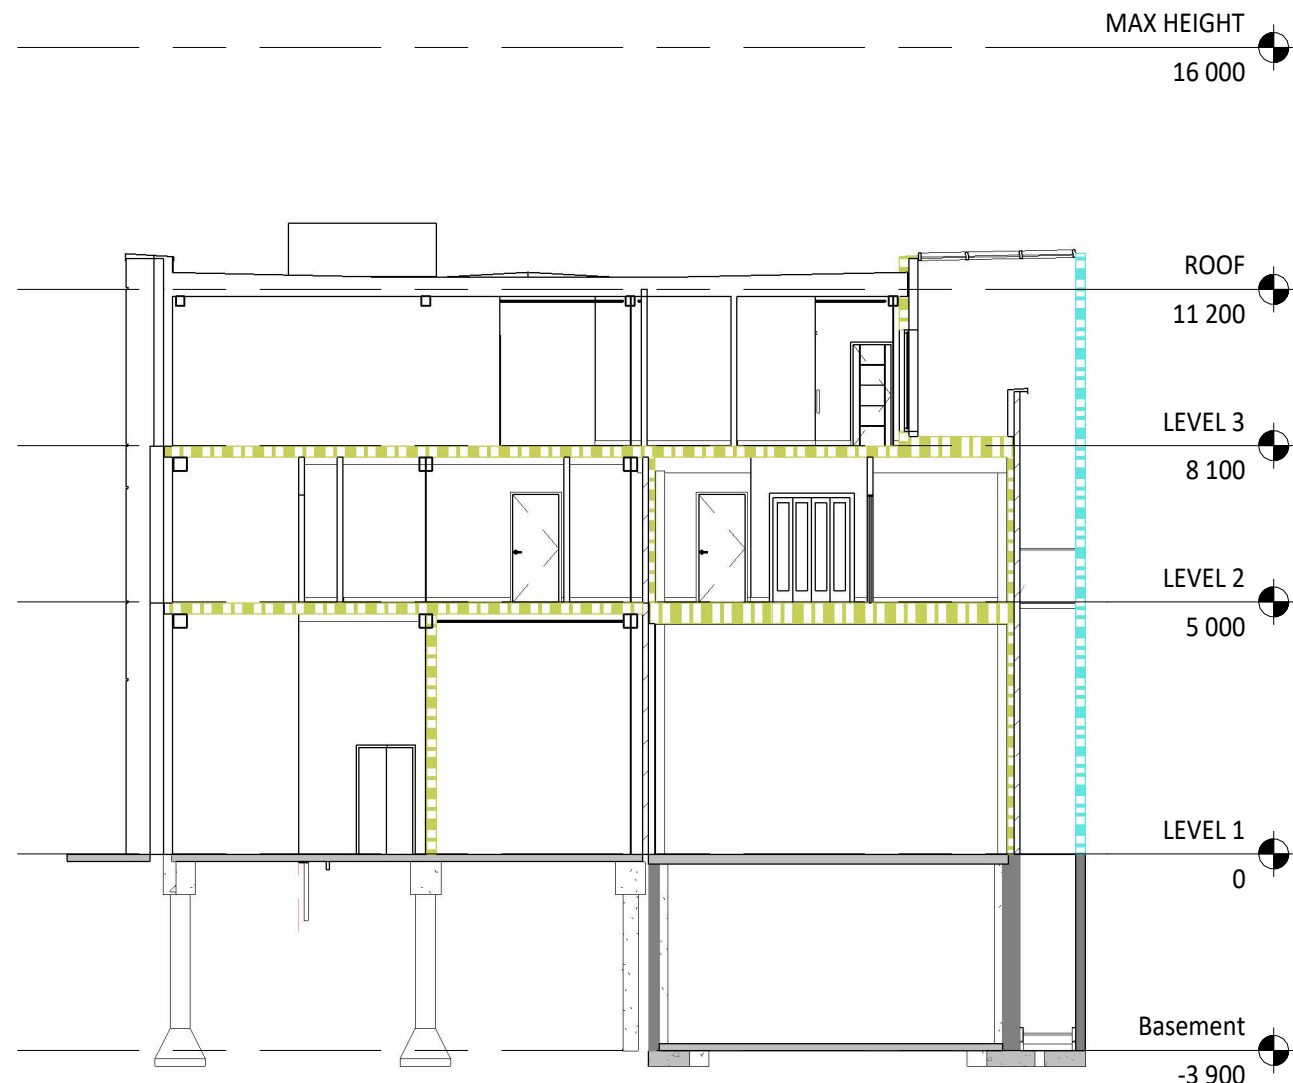


5 SECTION LIFE SAFETY
A0.04 SCALE 1 : 150

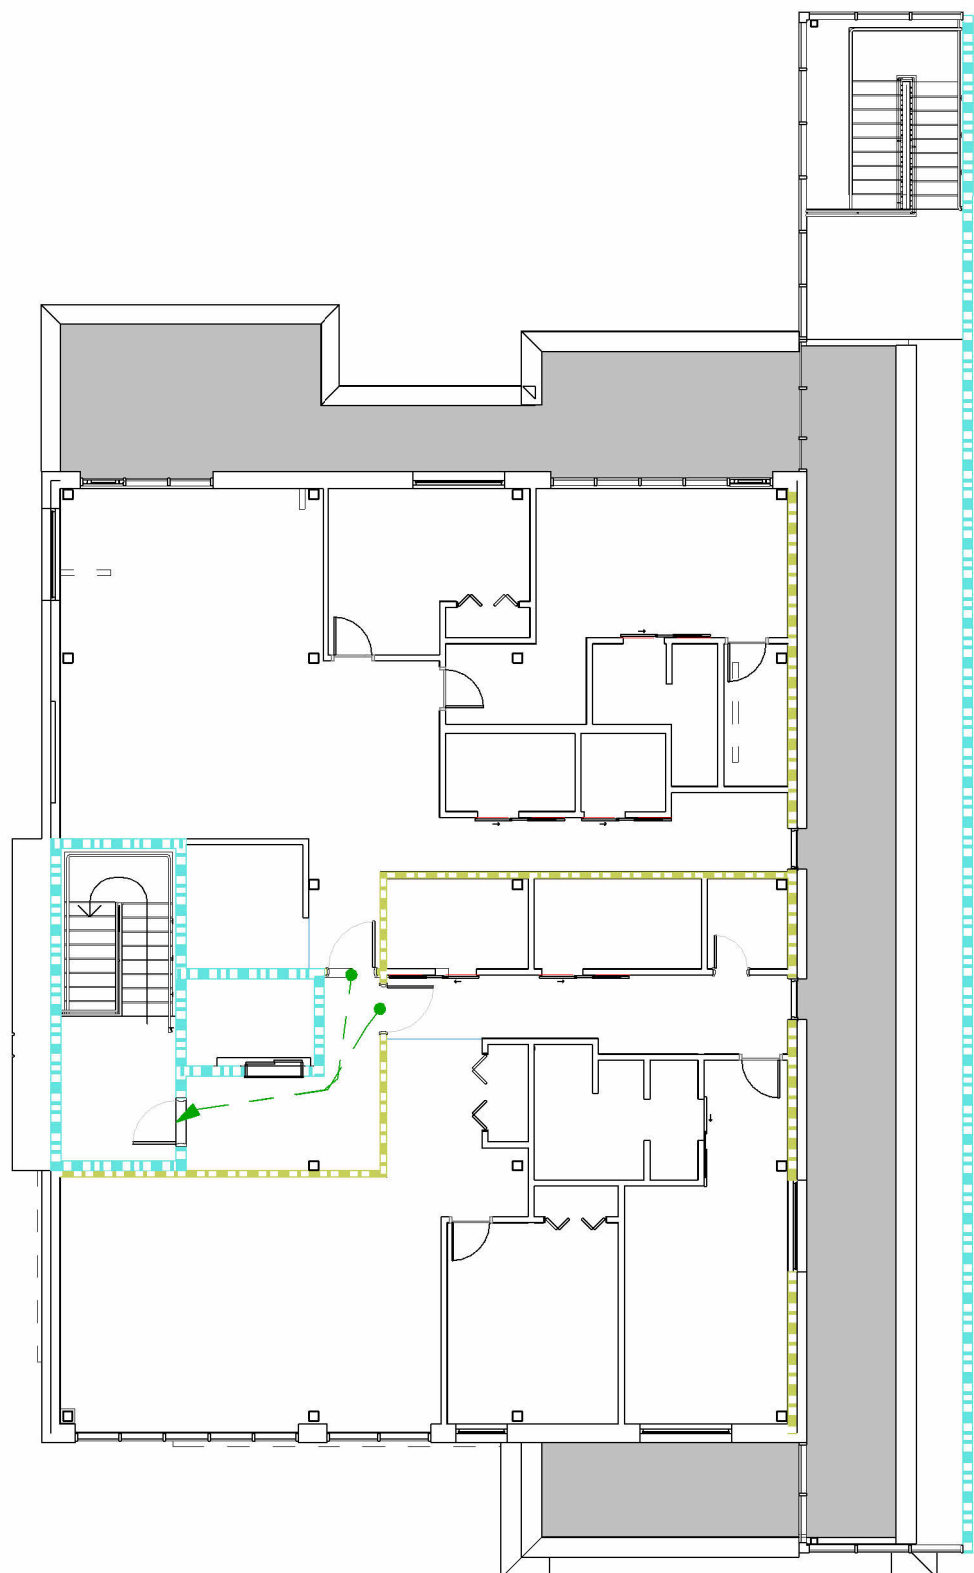

4 LEVEL 3 - Life Safety
A0.04 SCALE 1 : 150


PRINTED/EXPORTED ON 2024-04-22 4:52:37 PM Autodesk Docs://AB2024 GROUP 08/1332_9AV_SE_FINAL.dvt

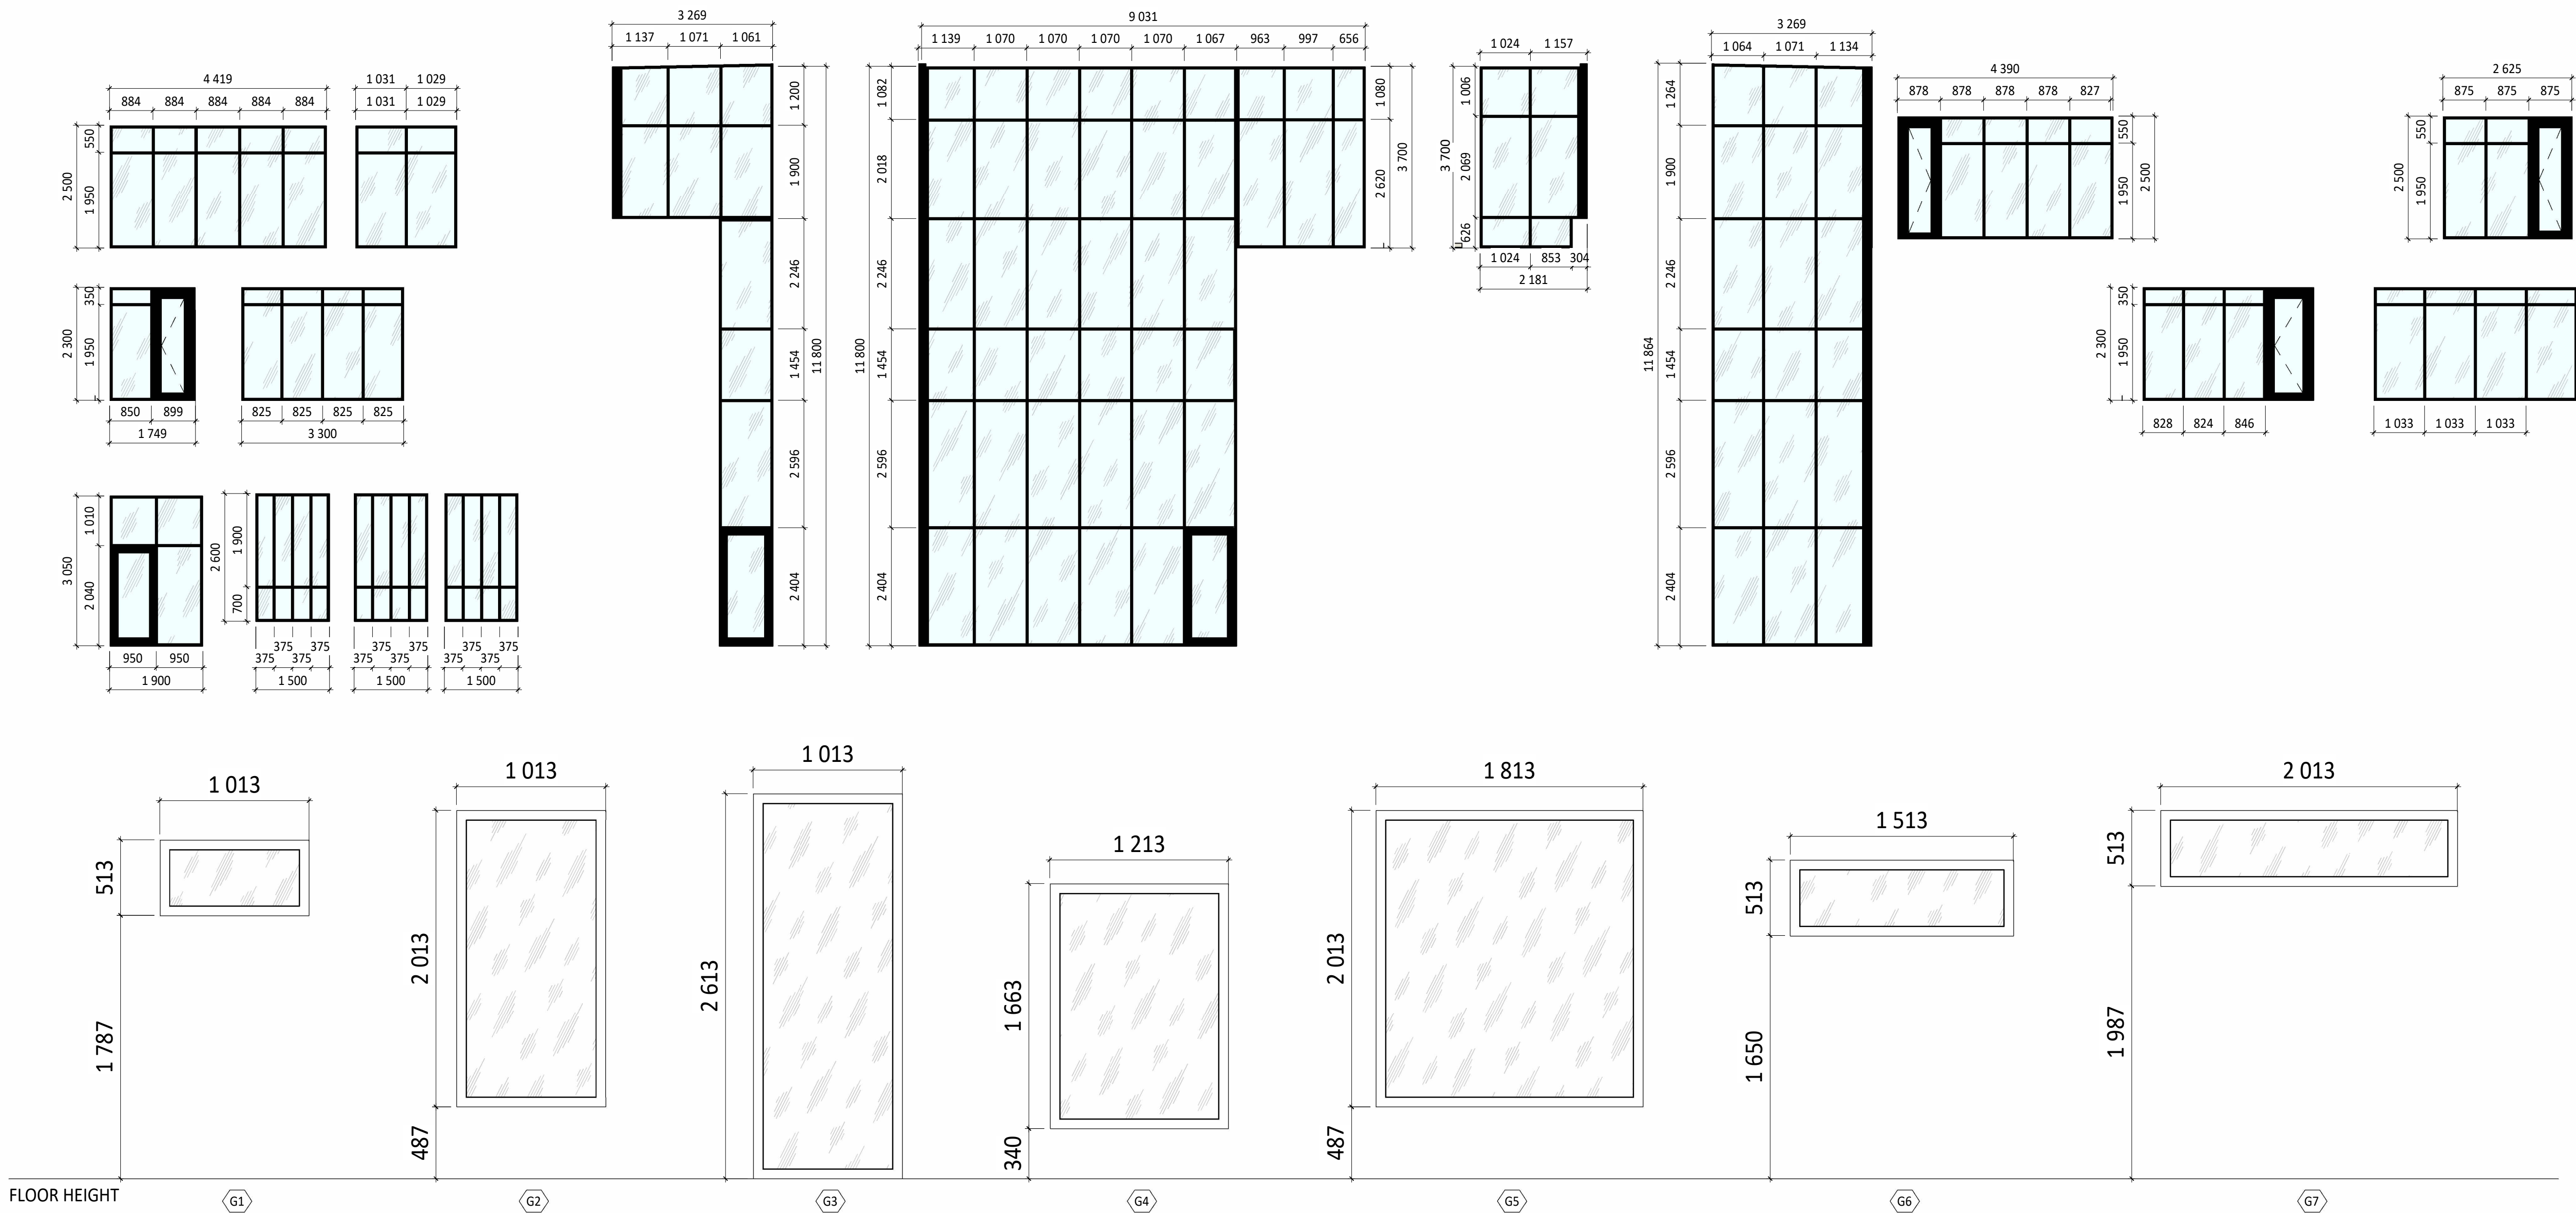

Door Schedule				
Mark	Type Mark	Level	Rough Height	Rough Width
1	D1	LEVEL 1		
2	D3	LEVEL 1	2 615	1 192
3	D1	LEVEL 1		
5	D2	LEVEL 1	2 191	1 933
6	D1	LEVEL 1		
7	D5	LEVEL 1	2 190	962
8	D4	LEVEL 1	2 171	977
9	D4	LEVEL 1	2 171	977
10	D4	LEVEL 1	2 171	812
11	D6	LEVEL 1	2 134	1 067
12	D5	LEVEL 1	2 190	962
13	D15	LEVEL 1	2 125	3 850
14	D15	LEVEL 1	2 125	3 850
15	D4	LEVEL 1	2 171	977
16	D4	LEVEL 1	2 171	977
17	D5	LEVEL 2	2 171	917
18	D4	LEVEL 2	2 171	977
19	D4	LEVEL 2	2 171	977
20	D5	LEVEL 2	2 190	962
21	D4	LEVEL 2	2 171	977
22	D4	LEVEL 2	2 171	977
23	D11	LEVEL 2	2 215	1 245
24	D10	LEVEL 2	2 133.6	812.8
25	D4	LEVEL 2	2 171	977
26	D12	LEVEL 2	2 400	
27	D7	LEVEL 2	2 171	712
28	D9	LEVEL 2	2 128	1 246

Door Schedule				
Mark	Type Mark	Level	Rough Height	Rough Width
29	D7	LEVEL 2	2 171	712
30	D9	LEVEL 2	2 128	1 246
31	D9	LEVEL 2	2 128	1 546
32	D11	LEVEL 2	2 215	1 245
33	D7	LEVEL 2	2 171	712
34	D11	LEVEL 2	2 215	1 245
35	D7	LEVEL 2	2 171	712
36	D9	LEVEL 2	2 128	1 546
37	D11	LEVEL 2	2 215	1 245
38	D11	LEVEL 2	2 215	1 245
39	D9	LEVEL 2	2 128	1 246
40	D7	LEVEL 2	2 171	712
41	D10	LEVEL 2	2 133.6	812.8
42	D9	LEVEL 2	2 128	1 246
43	D8	LEVEL 2	750	2 000
44	D9	LEVEL 2	2 128	1 546
45	D8	LEVEL 2	750	2 000
46	D9	LEVEL 2	2 128	1 546
47	D8	LEVEL 2	750	2 000
48	D10	LEVEL 2	2 133.6	650
49	D10	LEVEL 2	2 133.6	812.8
50	D12	LEVEL 2	2 400	
51	D6	LEVEL 2	2 134	1 067
52	D5	LEVEL 3	2 190	962
53	D4	LEVEL 3	2 171	977
54	D4	LEVEL 3	2 171	977
55	D10	LEVEL 3	2 133.6	812.8

Door Schedule				
Mark	Type Mark	Level	Rough Height	Rough Width
56	D10	LEVEL 3	2 133.6	812.8
57	D7	LEVEL 3	2 171	712
58	D13	LEVEL 3	2 010	810
59	D8	LEVEL 3	750	2 000
60	D10	LEVEL 3	2 133.6	812.8
61	D9	LEVEL 3	2 128	1 546
62	D8	LEVEL 3	750	2 000
63	D9	LEVEL 3	2 128	1 246
64	D10	LEVEL 3	2 133.6	812.8
65	D10	LEVEL 3	2 133.6	812.8
66	D13	LEVEL 3	2 010	810
67	D8	LEVEL 3	750	2 000
68	D8	LEVEL 3	750	2 000
69	D9	LEVEL 3	2 128	1 246
70	D10	LEVEL 3	2 133.6	812.8
71	D8	LEVEL 3	750	2 000
72	D12	LEVEL 3	2 400	
73	D12	LEVEL 3	2 400	
74	D6	LEVEL 3	2 134	1 067
75	D5	Basement	2 190	962
76	D4	Basement	2 171	977

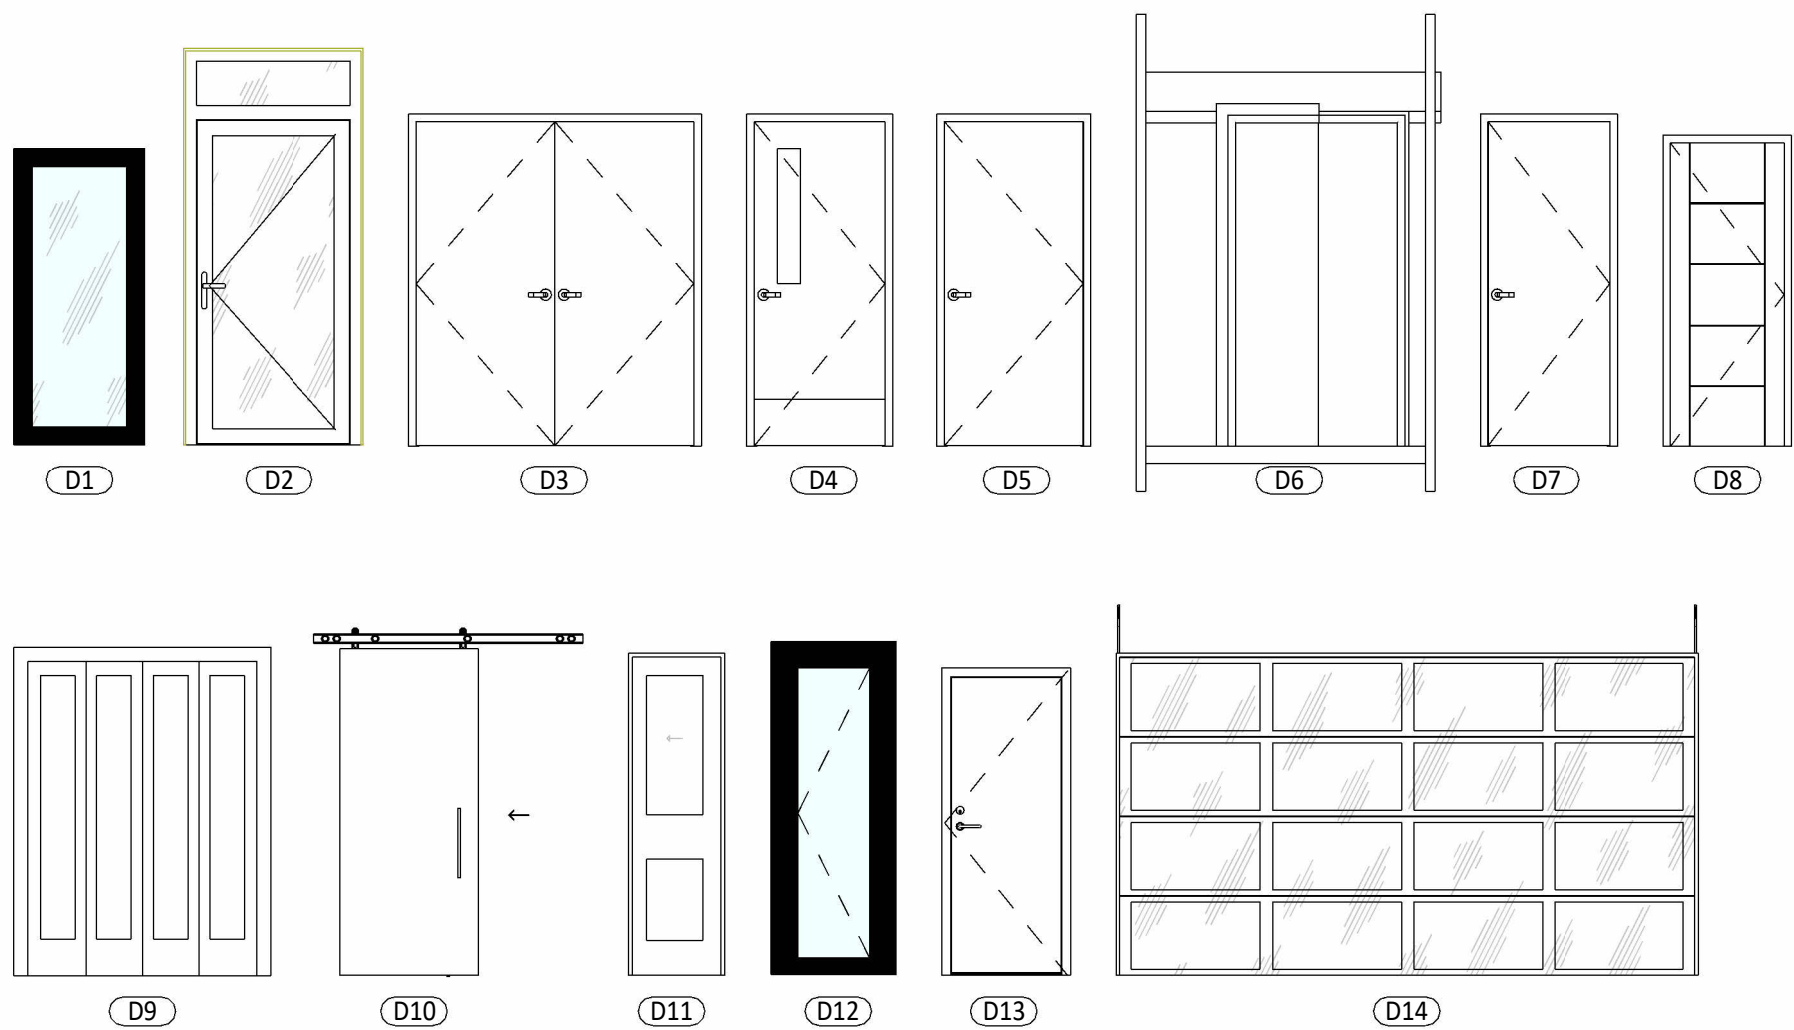

PROJECT TEAM
Grace Chrisp
Architectural Technologist
grace.chrisp@edu.sait.ca
Evan Leong
Architectural Technologist
evan.leong@edu.sait.ca

SEALS

FOR EDUCATIONAL USE
NOT FOR CONSTRUCTION

NOTICE
DIMENSIONS ARE MILLIMETERS UNLESS
OTHERWISE NOTED.

DO NOT SCALE DRAWINGS.

VERIFY DIMENSIONS, DATUMS AND LEVELS PRIOR
TO COMMENCEMENT OF THE WORK.

REPORT DISCREPANCIES AND OMISSIONS TO THE
CONSULTANT IMMEDIATELY.

DRAWING ISSUE
NO. DESCRIPTION DATE

CLIENT
COLLECTORS OF ART GALLERY

PROJECT
INGLEWOOD PRESERVATION


1332 9 AV SE
A3;7;15-16
PROJECT NUMBER 12-34-56

KEYPLAN


SHEET NAME
WINDOW/DOOR
SCHEDULE

SHEET NUMBER

PRINTED/EXPORTED ON 2024-04-22 4:53:12 PM Autodesk Docs://AB2024 GROUP 08/1332_9AV_SE_FINAL.dvt

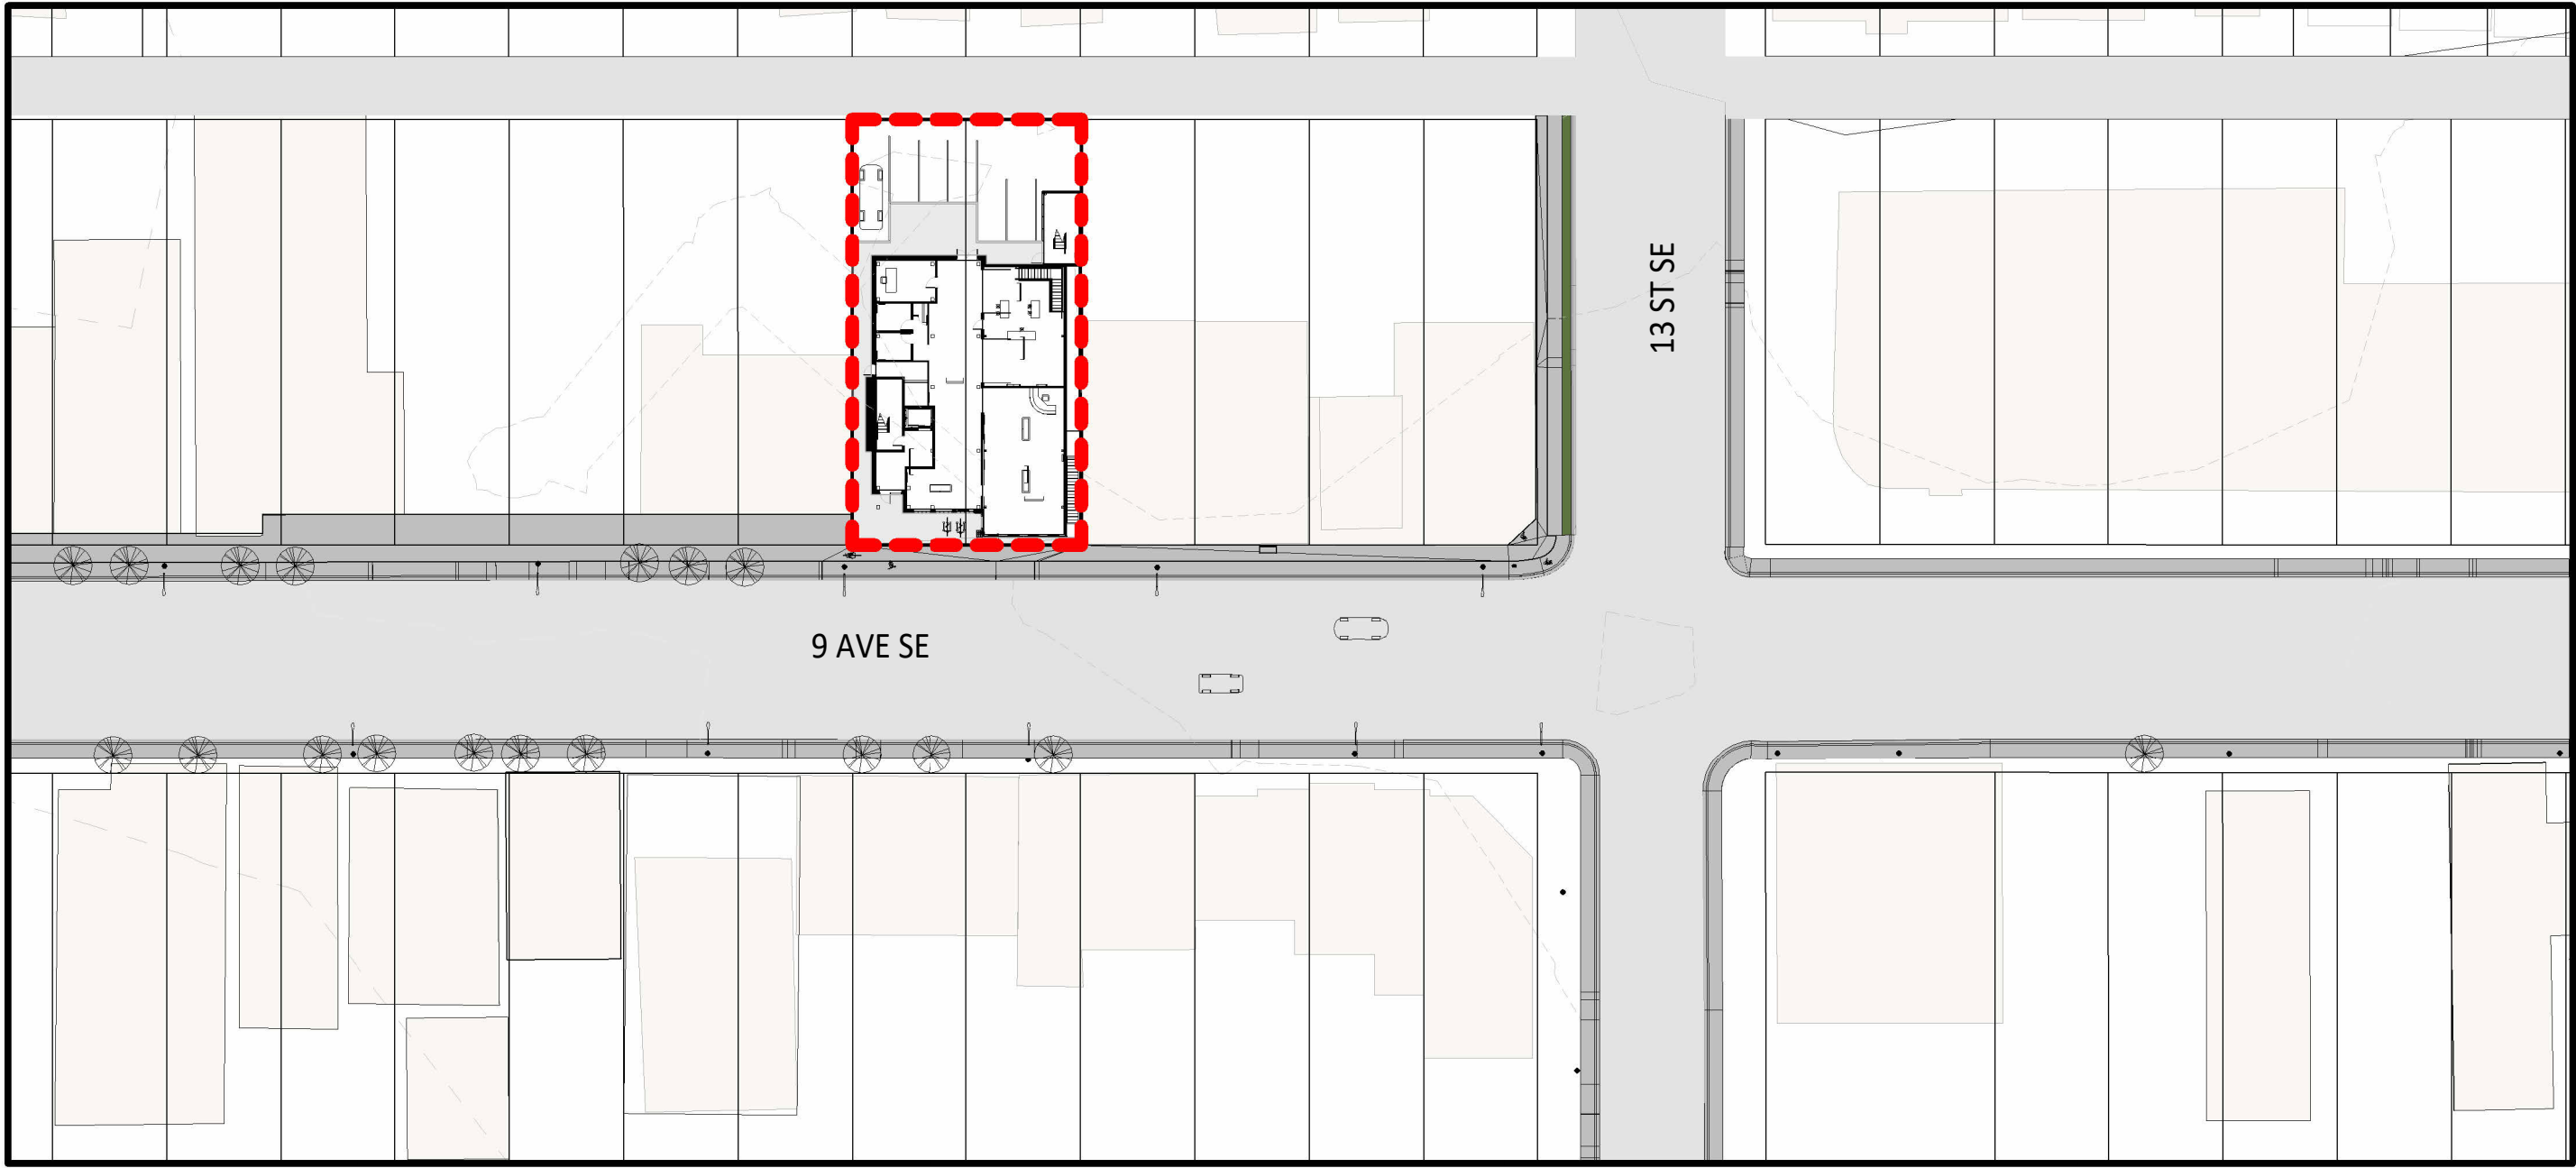




BLOCK PLAN

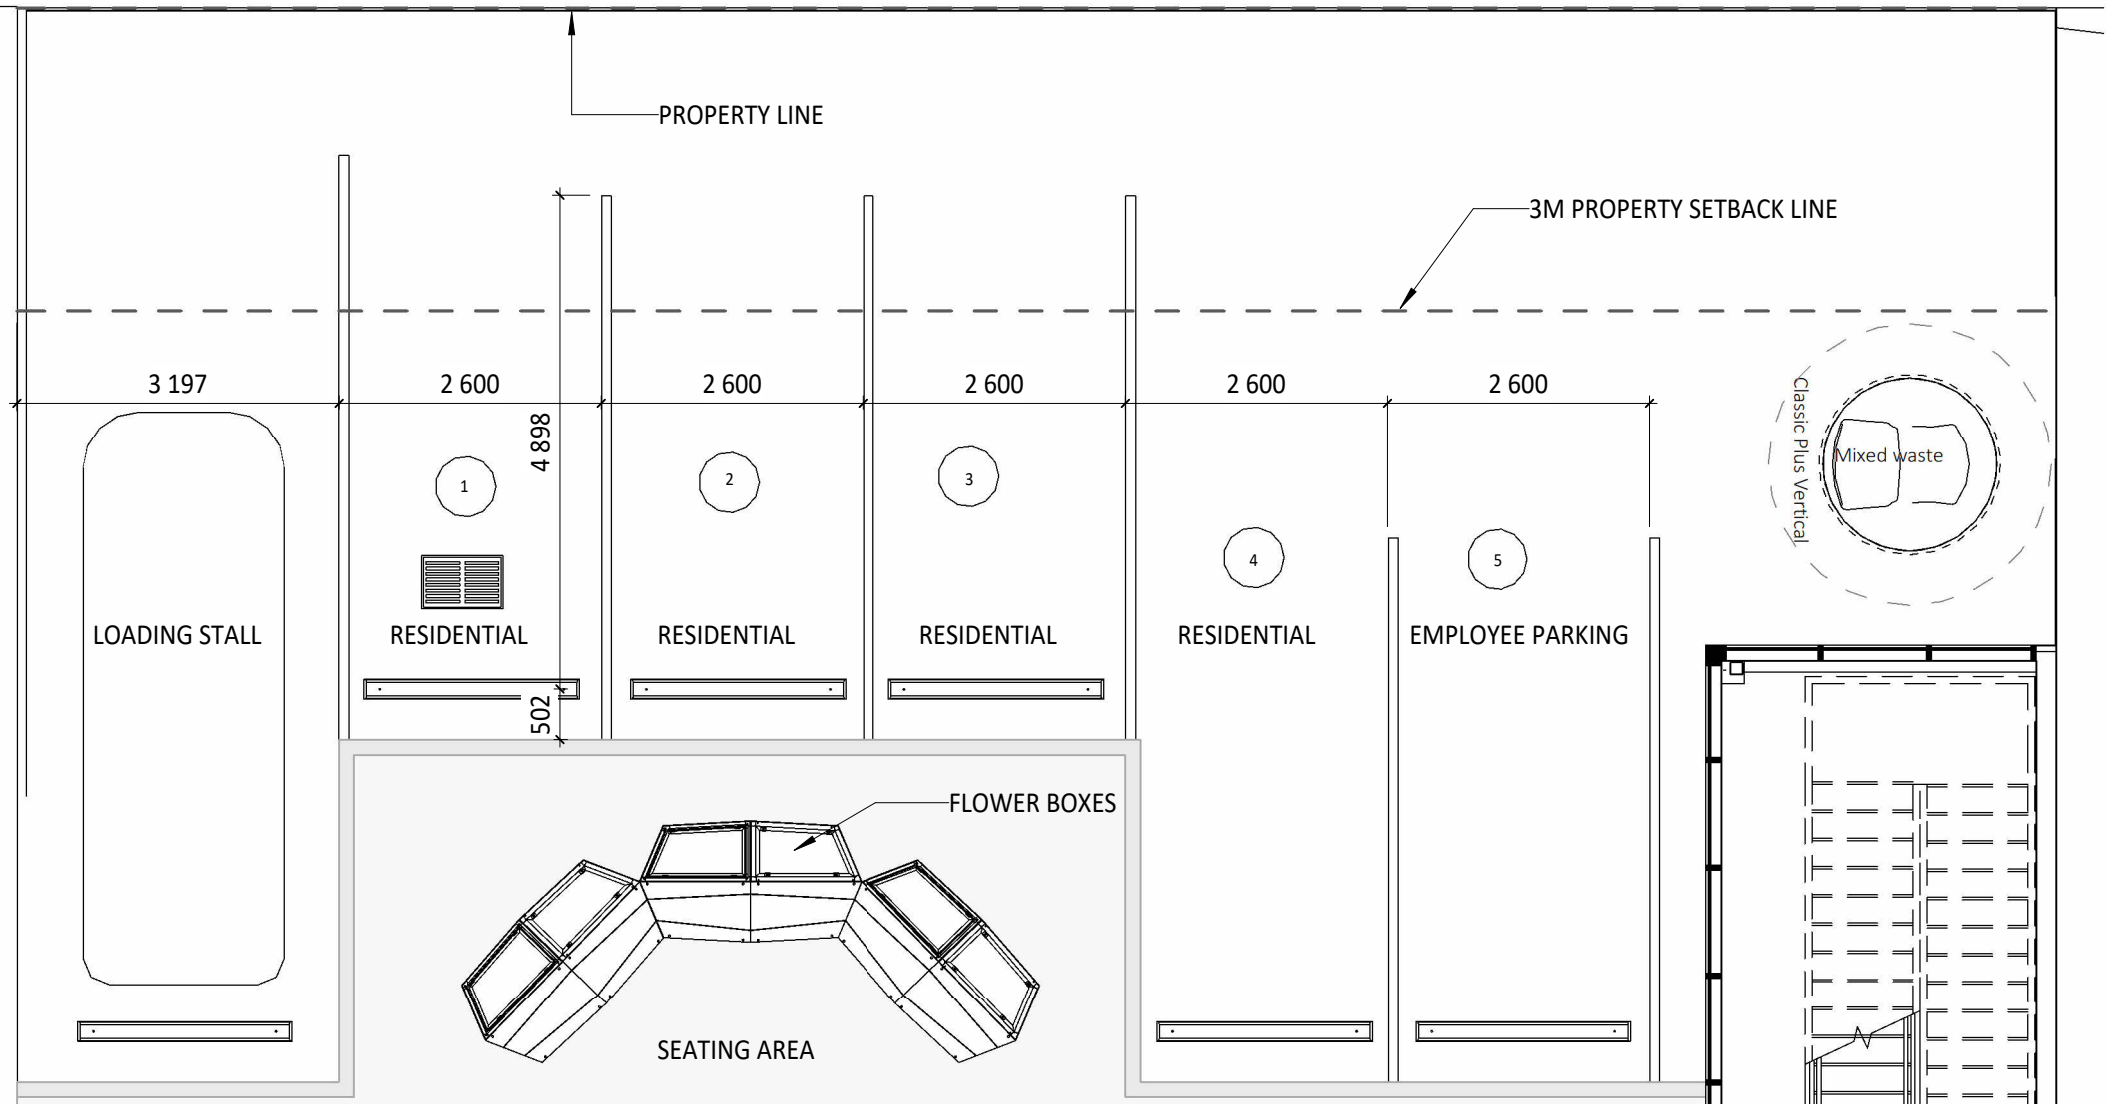

5 PARKING PLAN
SCALE 1 : 75

MOLOK BINS

MOLOK BINS MUST NOT BE PLACED WITH IN 500MM OF EACH OTHER
THE PROPERTY LINE OR WALL

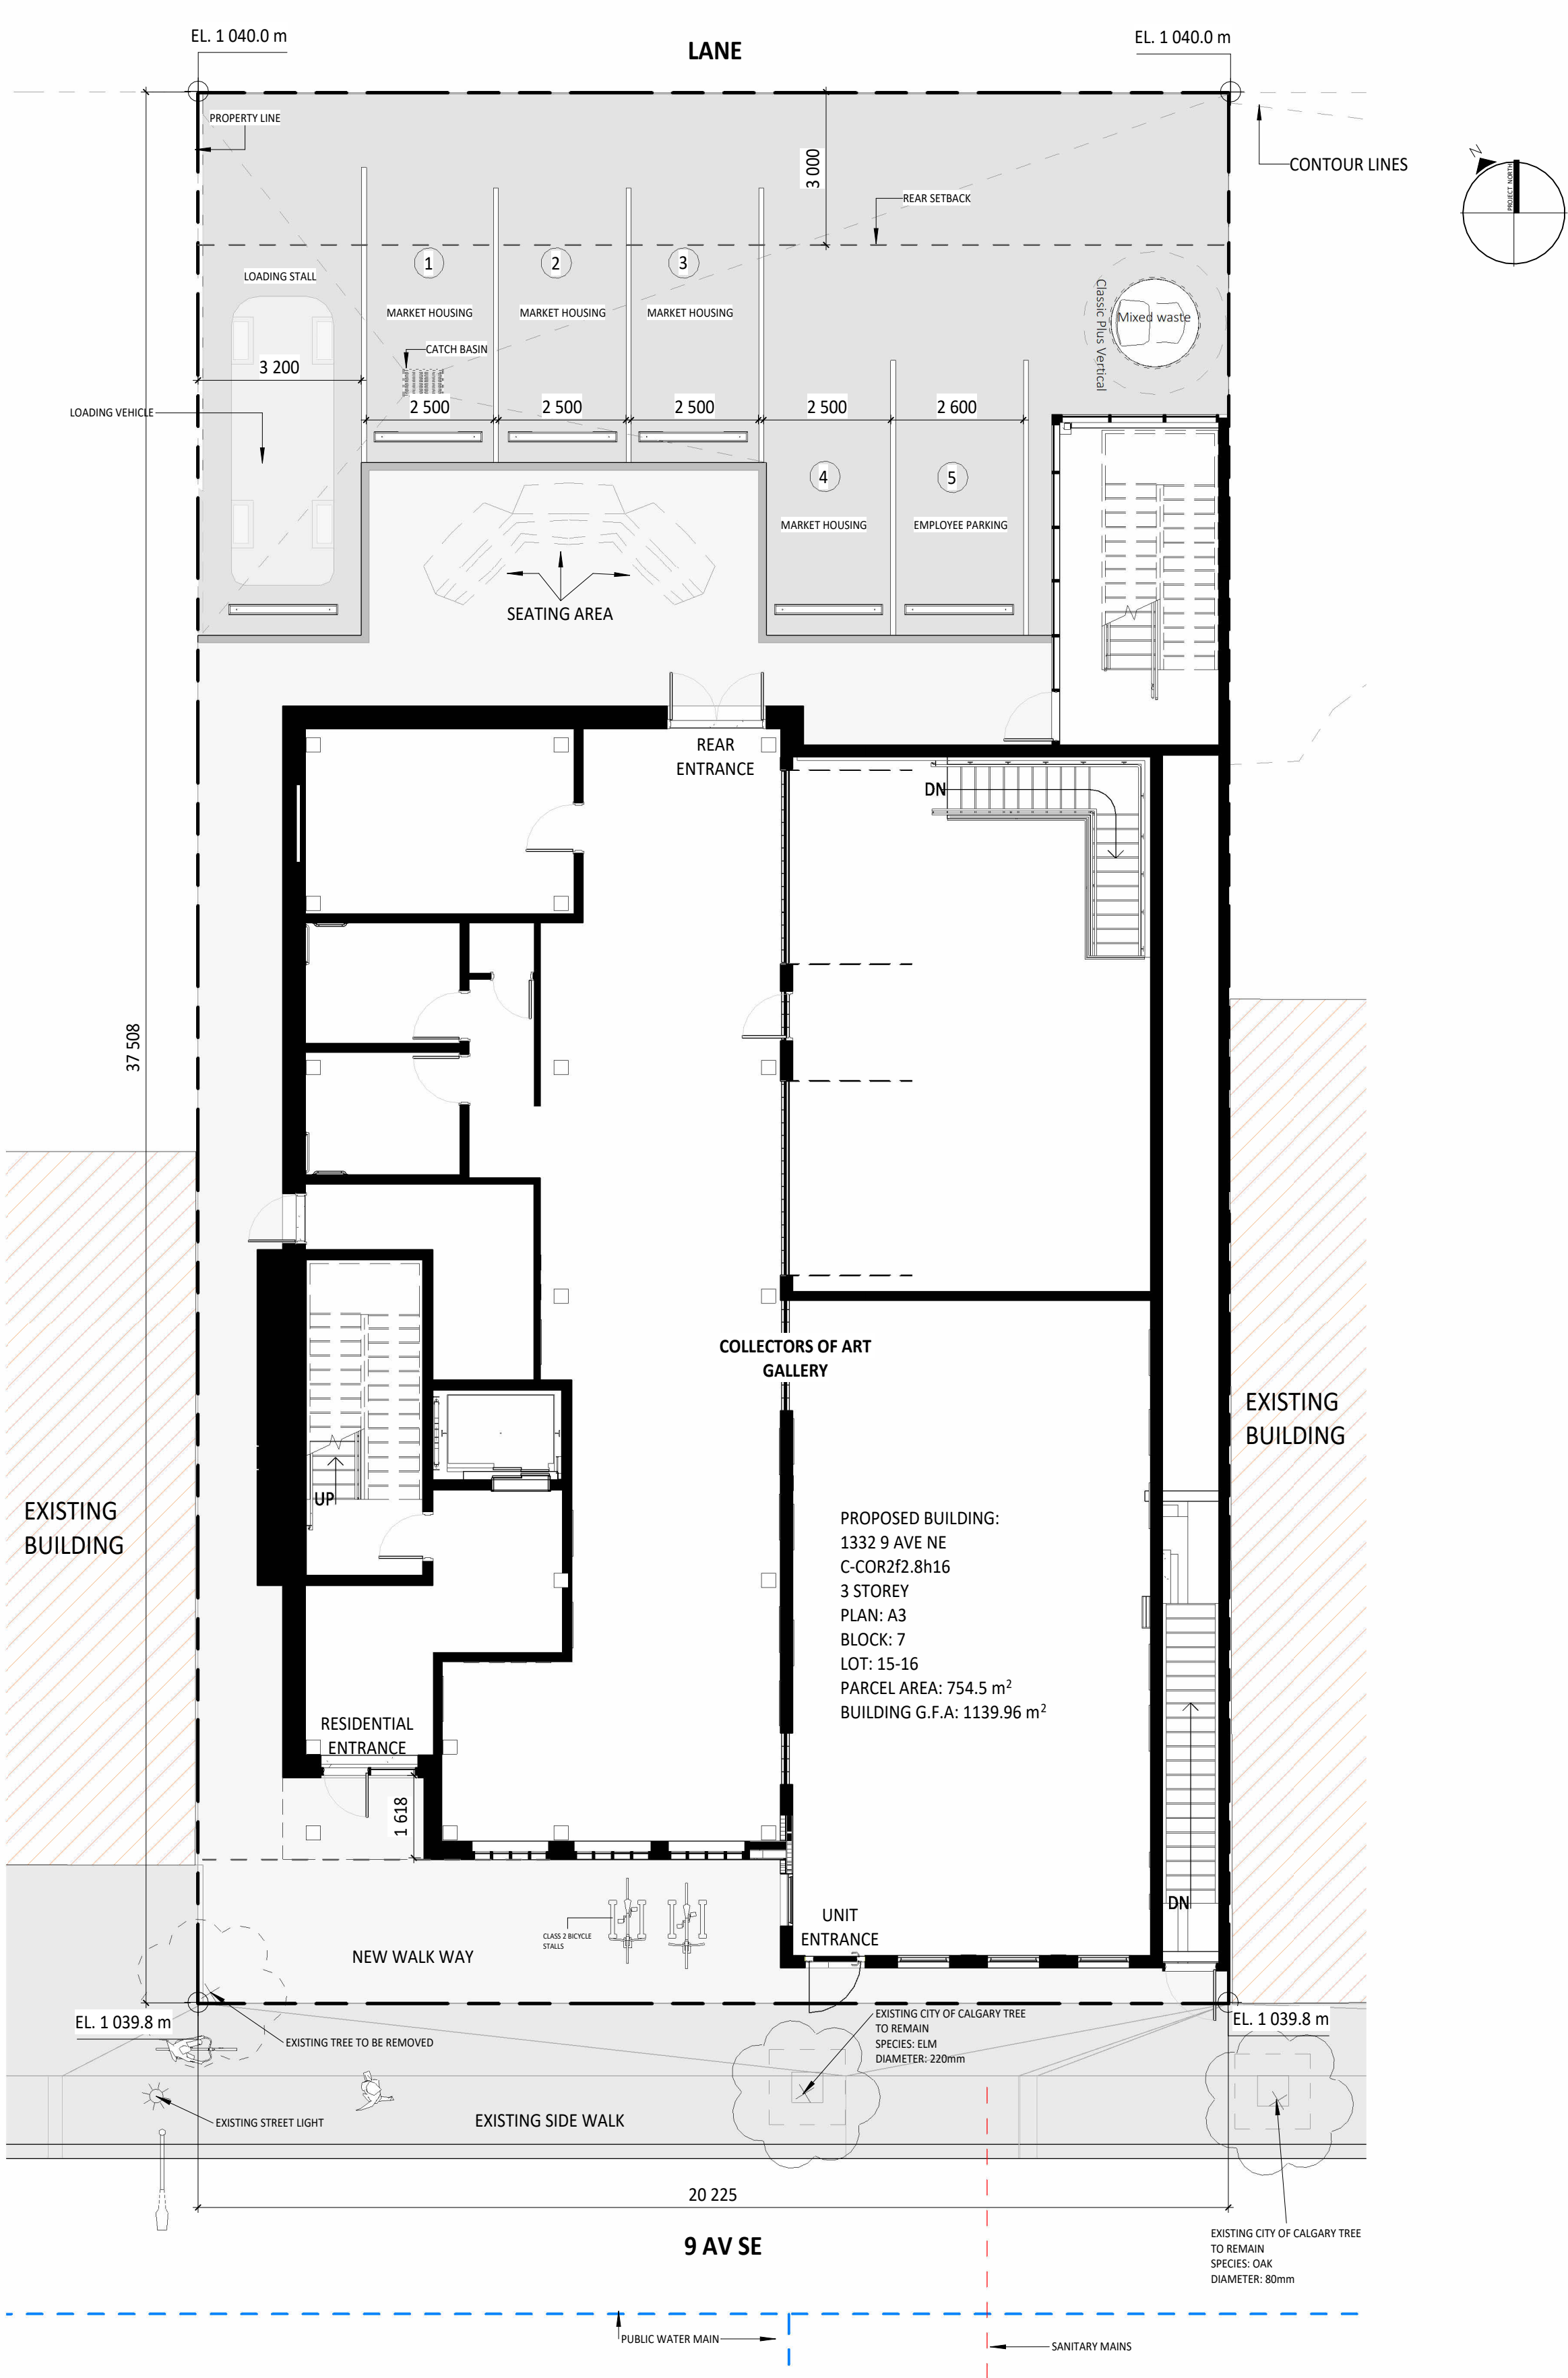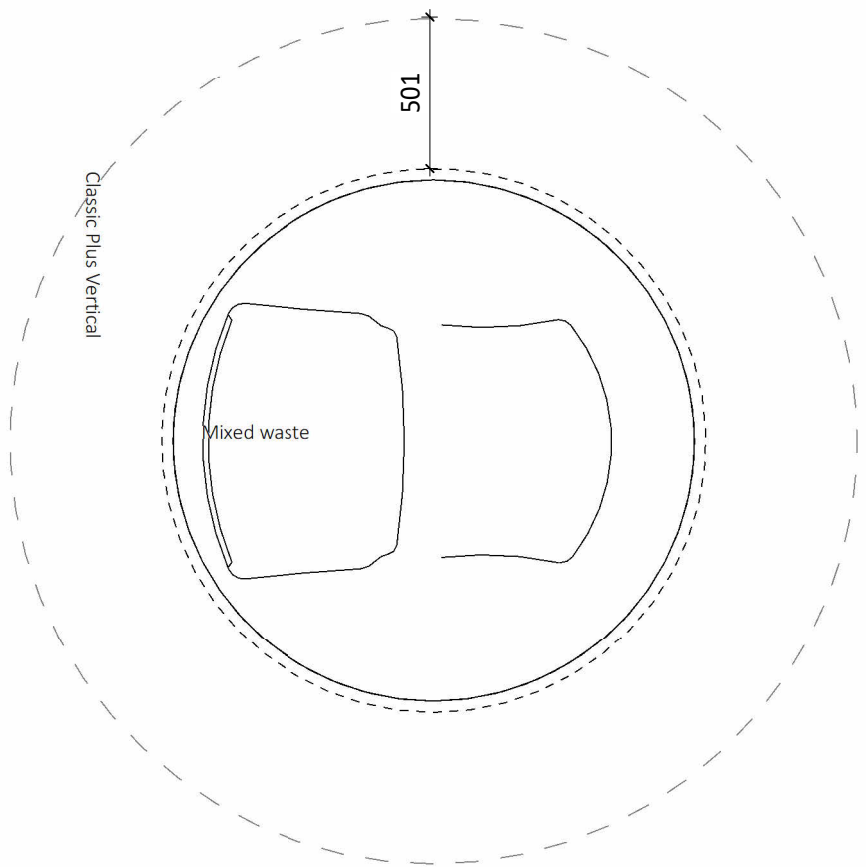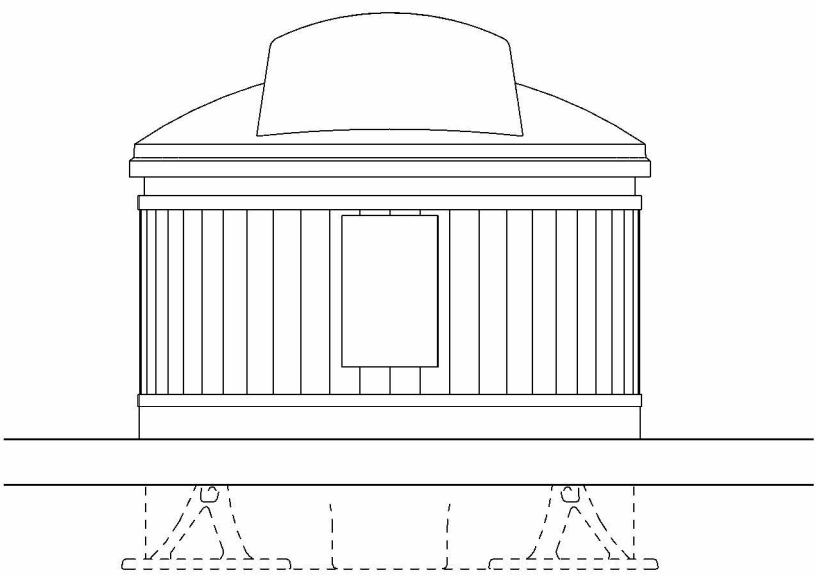

1 Site Plan CD
SCALE 1 : 100

PROJECT TEAM
Grace Chrisp
Architectural Technologist
grace.chrisp@edu.sait.ca
Evan Leong
Architectural Technologist
evan.leong@edu.sait.ca

SEALS

NOTICE
DIMENSIONS ARE MILLIMETERS UNLESS
OTHERWISE NOTED.

DO NOT SCALE DRAWINGS.

VERIFY DIMENSIONS, DATUMS AND LEVELS PRIOR
TO COMMENCEMENT OF THE WORK.

REPORT DISCREPANCIES AND OMISSIONS TO THE
CONSULTANT IMMEDIATELY.

DRAWING ISSUE
NO. DESCRIPTION DATE

CLIENT
COLLECTORS OF ART GALLERY

PROJECT
INGLEWOOD PRESERVATION

1332 9 AV SE
A3;7;15-16
PROJECT NUMBER 12-34-56
KEYPLAN


SHEET NAME
SITE PLAN

SHEET NUMBER

PRINTED/EXPORTED ON 2024-04-22 4:54:28 PM Autodesk Docs://AB2024 GROUP 08/1332_9AV_SE_FINAL.dvt



2 3D Level 1 CD
A2.02 SCALE

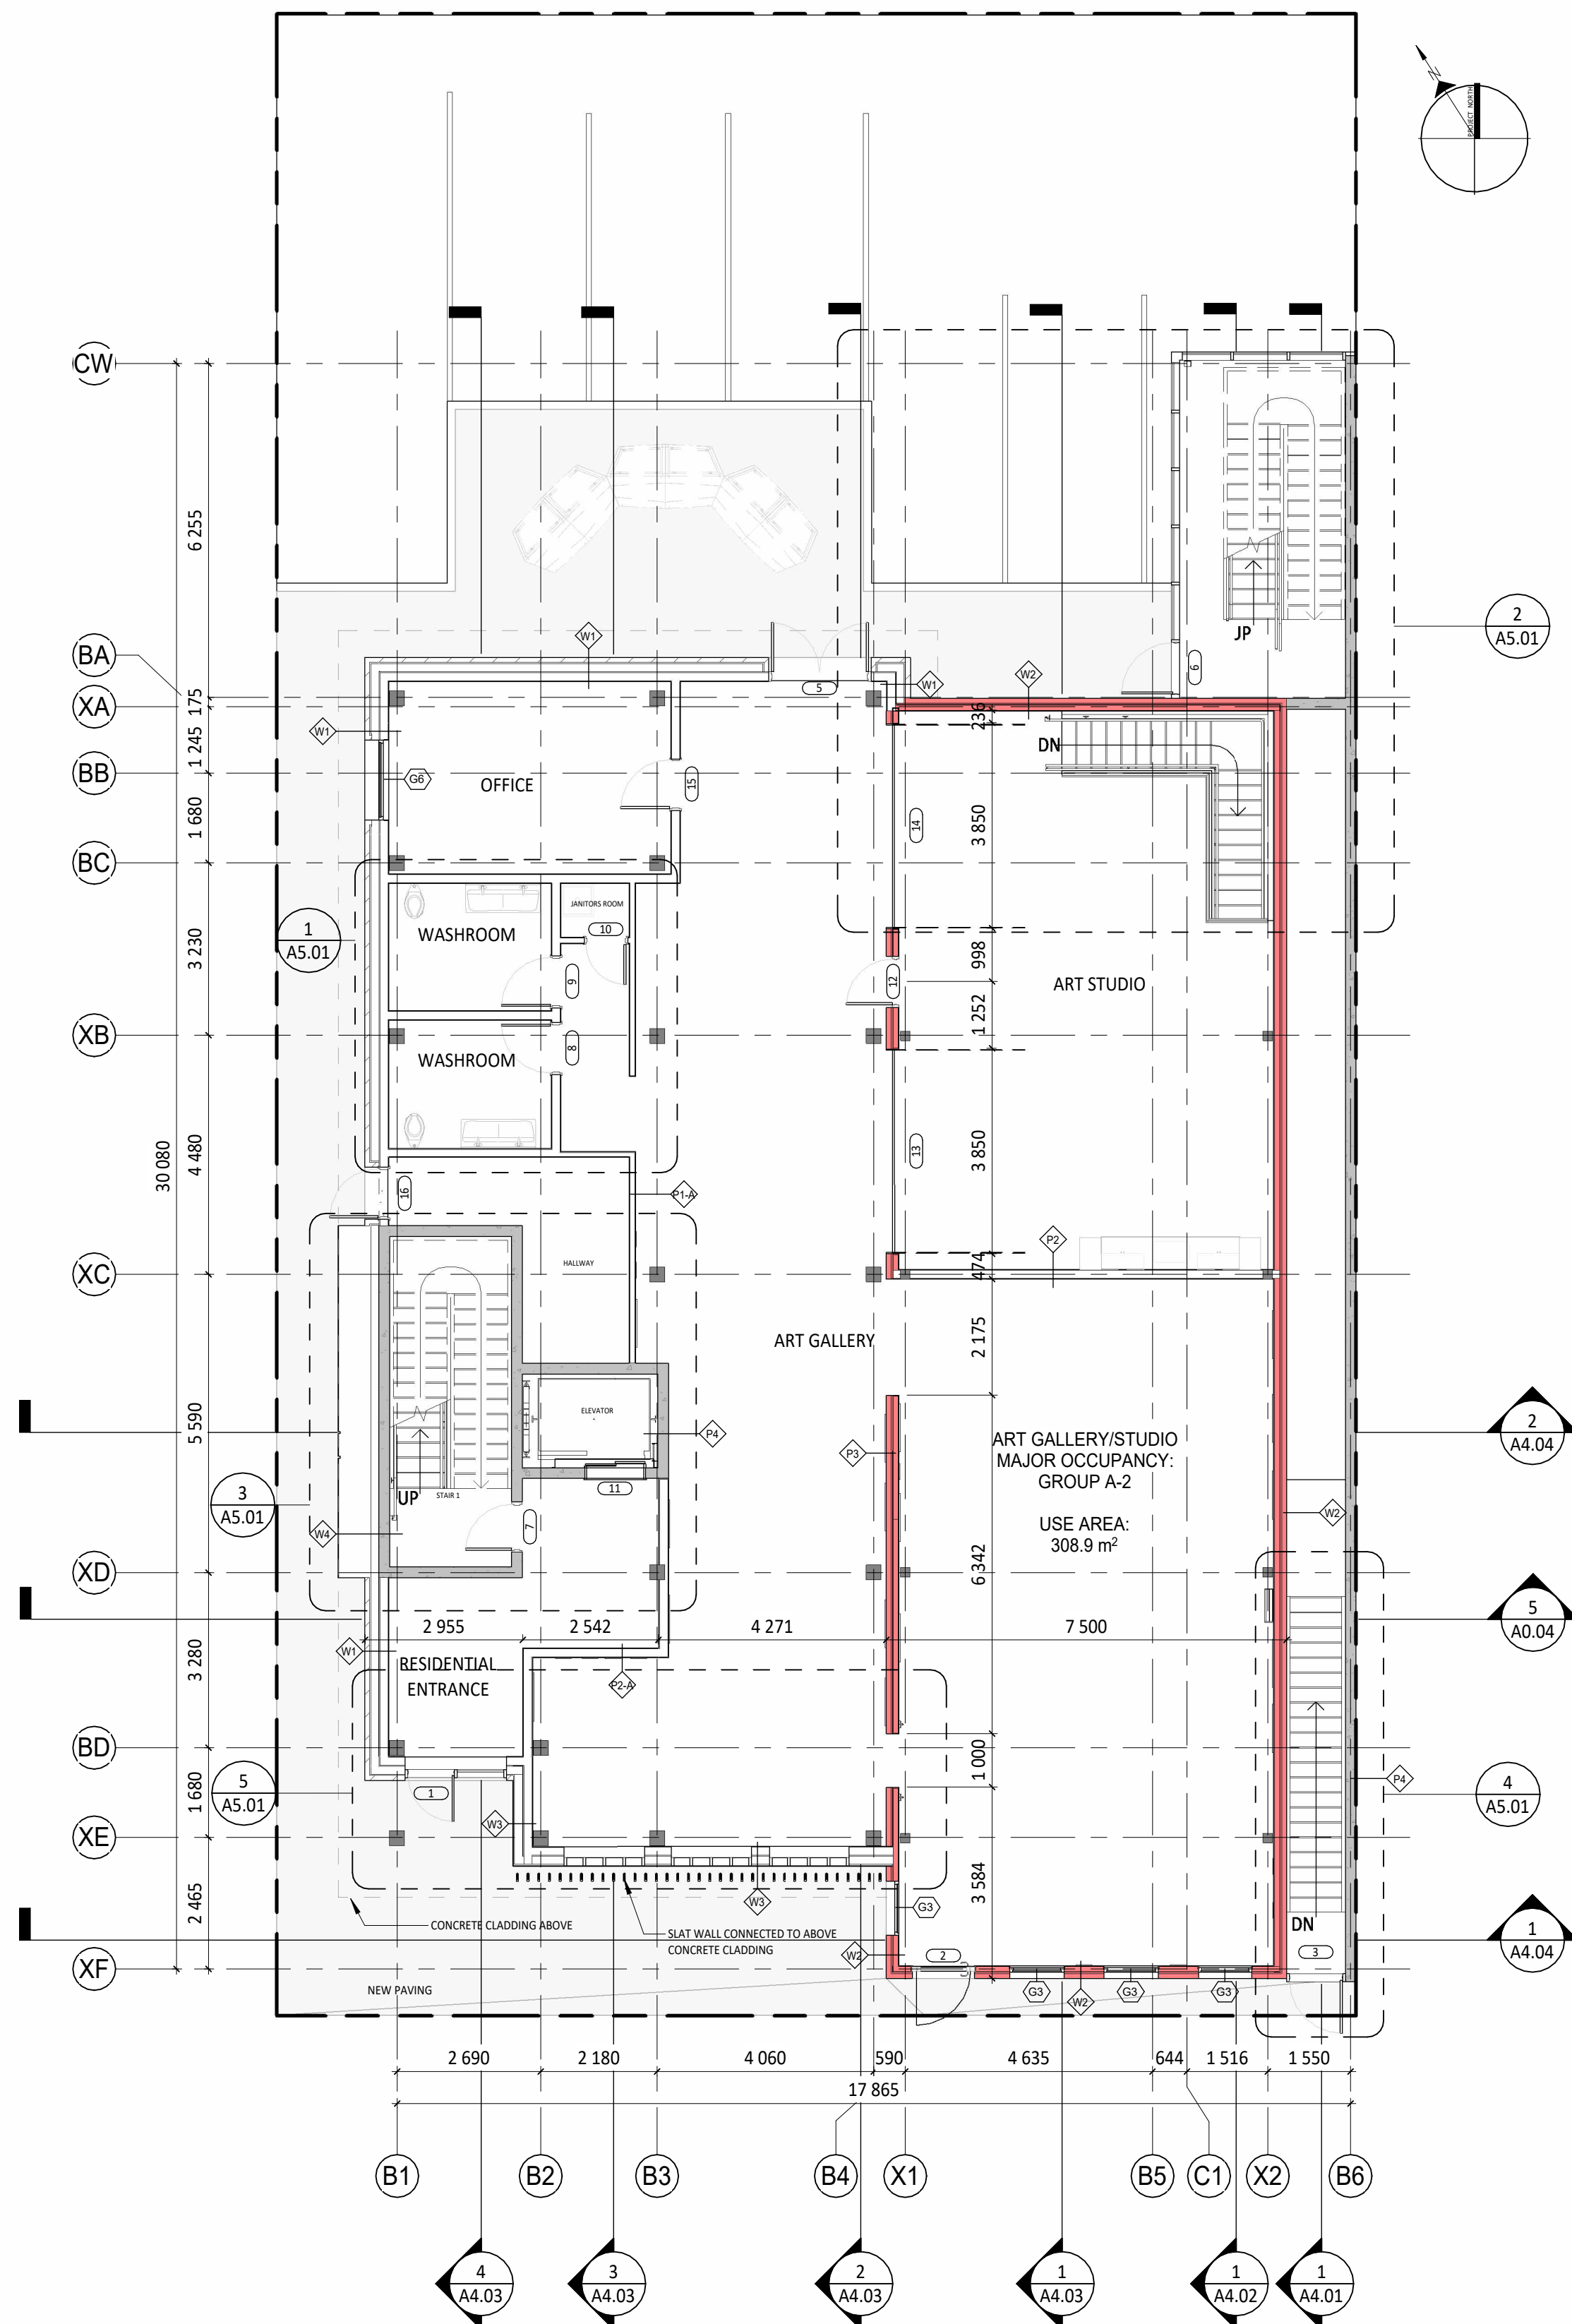

1 LEVEL 1 FLOOR PLAN
A2.02 SCALE 1 : 100

NOTE: EXISTING WALLS ARE RED ON THIS PAGE

PROJECT TEAM
Grace Chrisp
Architectural Technologist
grace.chrisp@edu.sait.ca
Evan Leong
Architectural Technologist
evan.leong@edu.sait.ca

SEALS

FOR EDUCATIONAL USE
NOT FOR CONSTRUCTION

NOTICE
DIMENSIONS ARE MILLIMETERS UNLESS
OTHERWISE NOTED.

DO NOT SCALE DRAWINGS.

VERIFY DIMENSIONS, DATUMS AND LEVELS PRIOR
TO COMMENCEMENT OF THE WORK.

REPORT DISCREPANCIES AND OMISSIONS TO THE
CONSULTANT IMMEDIATELY.

DRAWING ISSUE NO.	DESCRIPTION	DATE
----------------------	-------------	------

CLIENT
COLLECTORS OF ART GALLERY

PROJECT
INGLEWOOD PRESERVATION

1332 9 AV SE

A3;7;15-16

PROJECT NUMBER 12-34-56

KEYPLAN

SHEET NAME
LEVEL 1

SHEET NUMBER

A2.02

PRINTED/EXPORTED ON 2024-04-22 4:55:43 PM Autodesk Docs://AB2024 GROUP 08/1332_9AV_SE_FINAL.dvt

PROJECT TEAM
Grace Chrisp
Architectural Technologist
grace.chrisp@edu.sait.ca
Evan Leong
Architectural Technologist
evan.leong@edu.sait.ca

SEALS

NOTICE
DIMENSIONS ARE MILLIMETERS UNLESS
OTHERWISE NOTED.

DO NOT SCALE DRAWINGS.

VERIFY DIMENSIONS, DATUMS AND LEVELS PRIOR
TO COMMENCEMENT OF THE WORK.

REPORT DISCREPANCIES AND OMISSIONS TO THE
CONSULTANT IMMEDIATELY.

DRAWING ISSUE		
NO.	DESCRIPTION	DATE

CLIENT
COLLECTORS OF ART GALLERY

PROJECT
INGLEWOOD PRESERVATION

1332 9 AV SE
A3;7;15-16
PROJECT NUMBER 12-34-56

KEYPLAN


SHEET NAME
NORTH/SOUTH
ELEVATIONS

SHEET NUMBER

A3.02



1 SOUTH ELEVATION
A3.02 SCALE 1 : 75

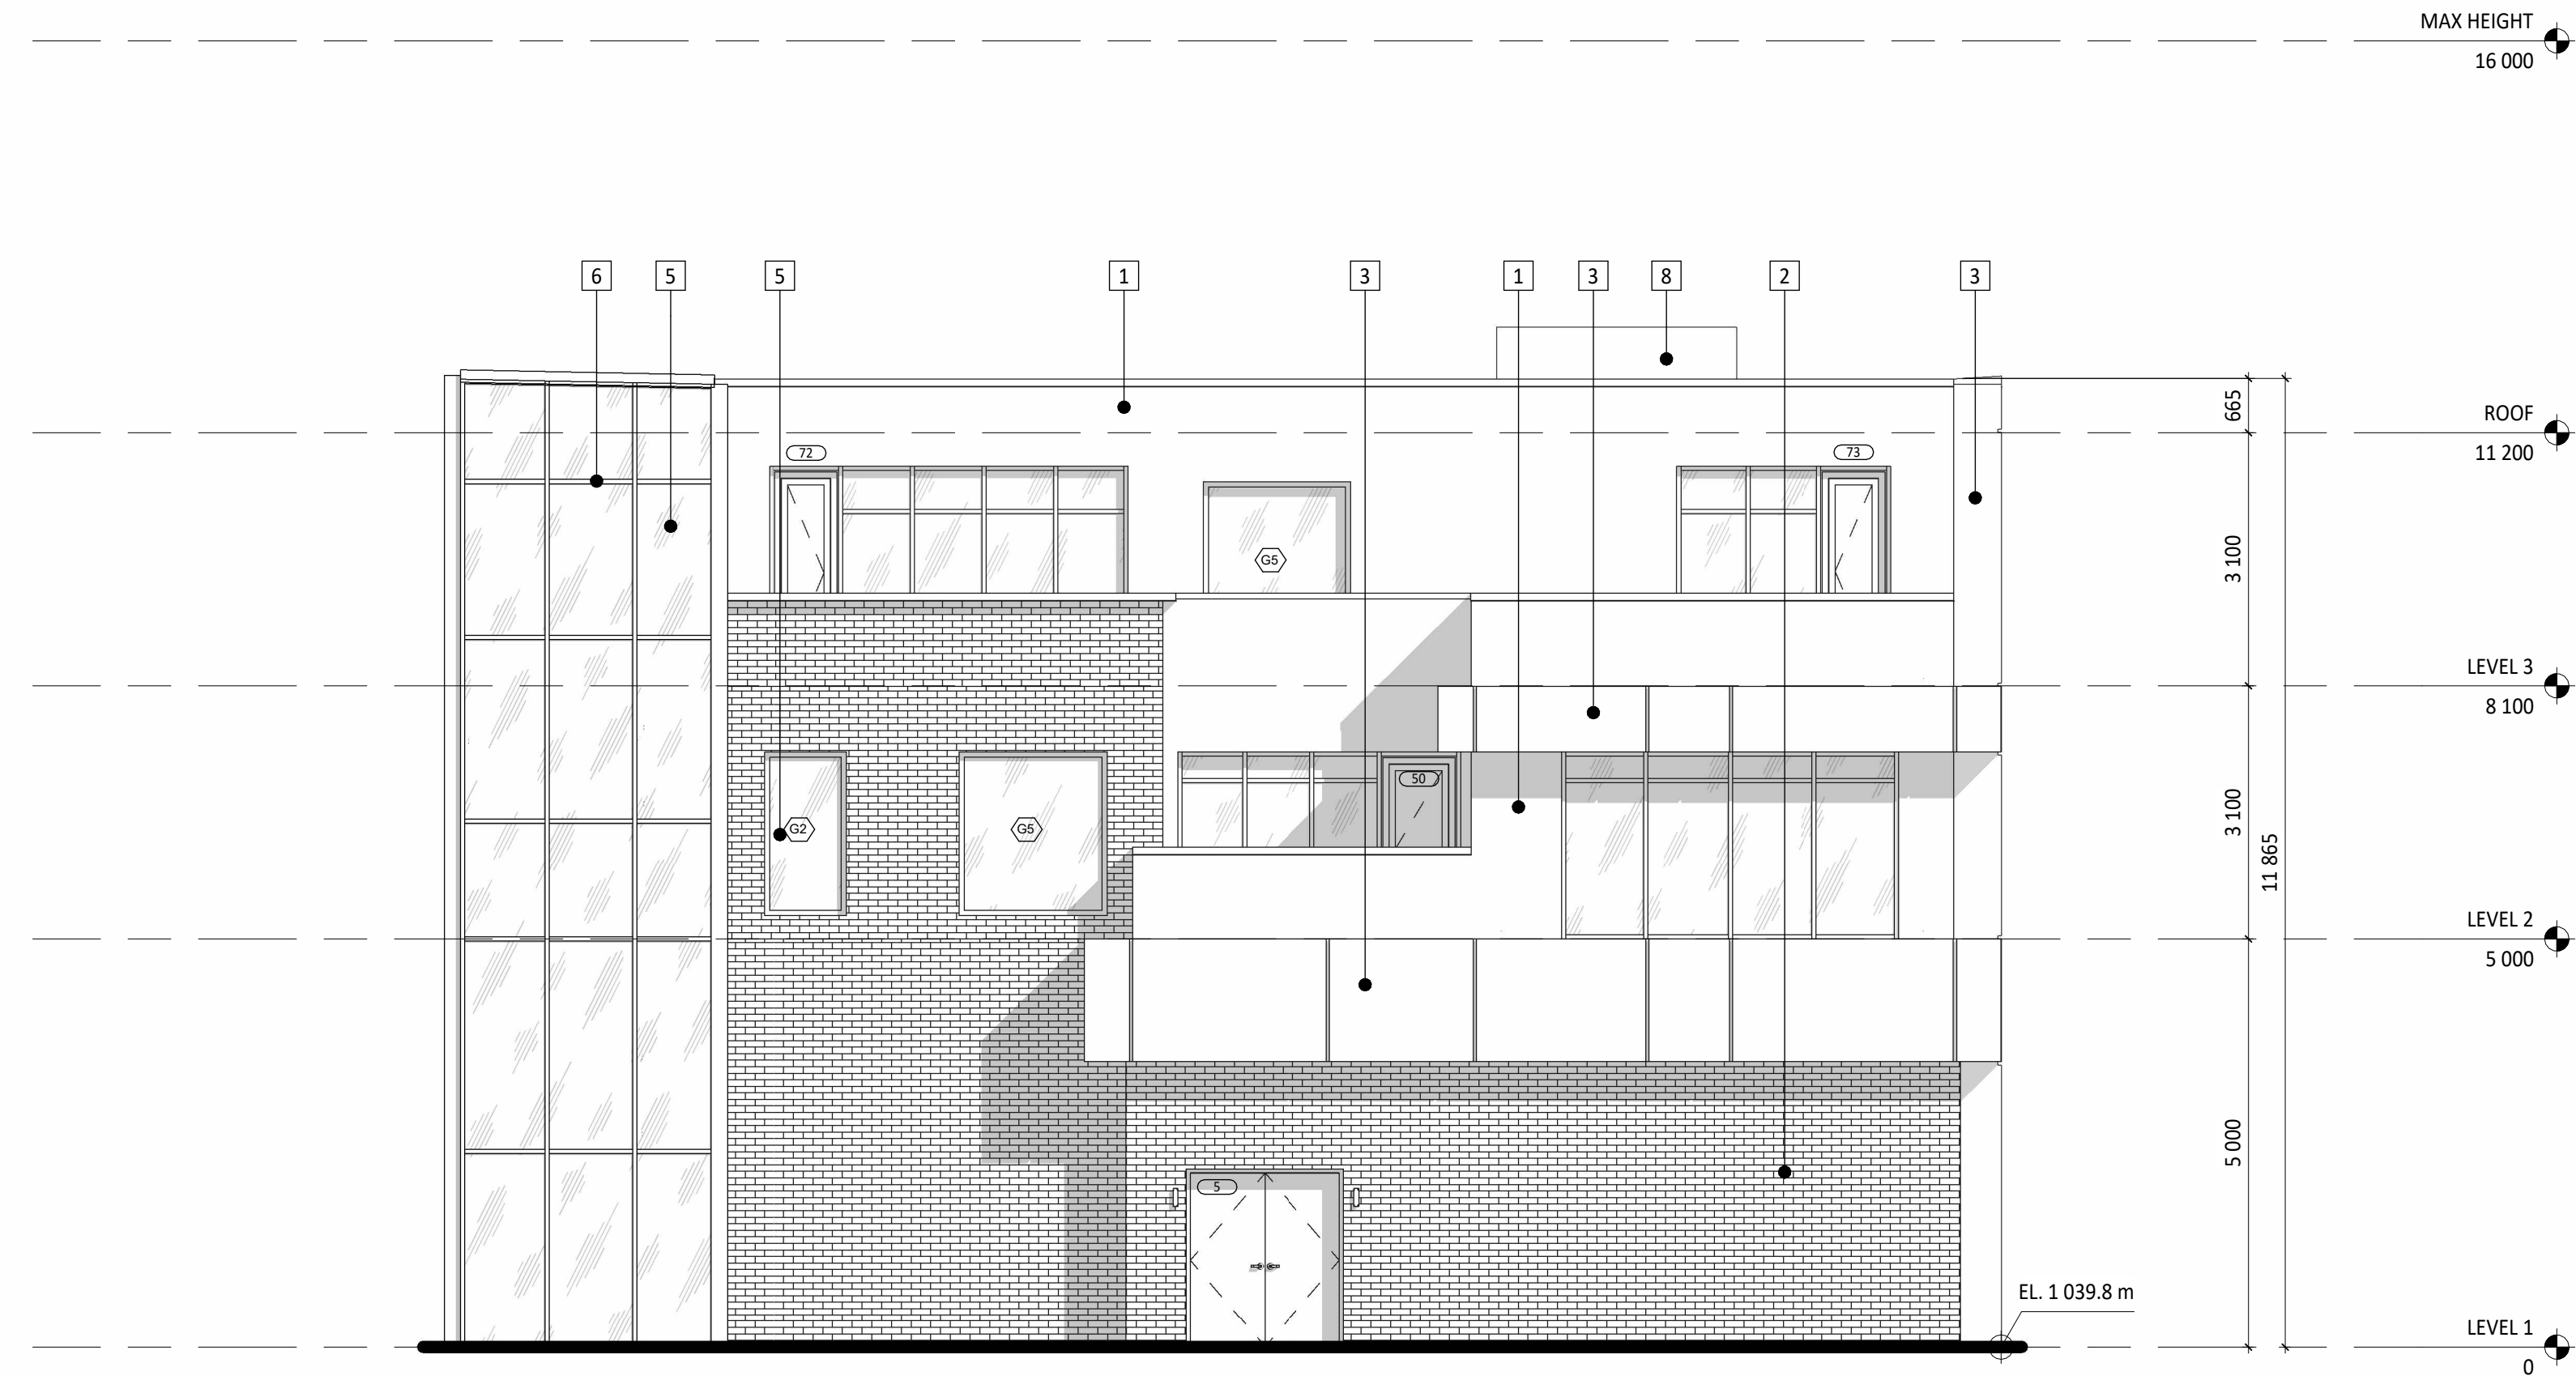

2 NORTH ELEVATION
A3.02 SCALE 1 : 75

MATERIAL LEGEND

1. BLACK WOOD PANEL SIDING
2. RED BRICK
3. SMOOTH CONCRETE PANEL SIDING
4. MINT GREEN TIN
5. CLEAR GLAZING
6. BLACK ALUMINUM
7. DARK GREEN FABRIC
8. CONCRETE

PRINTED/EXPORTED ON 2024-04-22 4:56:04 PM Autodesk Docs://AB2024 GROUP 08/1332_9AV_SE_FINAL.rvt

PROJECT TEAM
Grace Chrisp
Architectural Technologist
grace.chrisp@edu.sait.ca
Evan Leong
Architectural Technologist
evan.leong@edu.sait.ca

SEALS

FOR EDUCATIONAL USE
NOT FOR CONSTRUCTION

NOTICE
DIMENSIONS ARE MILLIMETERS UNLESS
OTHERWISE NOTED.

DO NOT SCALE DRAWINGS.

VERIFY DIMENSIONS, DATUMS AND LEVELS PRIOR
TO COMMENCEMENT OF THE WORK.

REPORT DISCREPANCIES AND OMISSIONS TO THE
CONSULTANT IMMEDIATELY.

DRAWING ISSUE		
NO.	DESCRIPTION	DATE

CLIENT
COLLECTORS OF ART GALLERY

PROJECT
INGLEWOOD PRESERVATION


1332 9 AV SE
A3;7;15-16
PROJECT NUMBER 12-34-56

KEYPLAN


SHEET NAME
BUILDING SECTION 2

SHEET NUMBER

A4.02

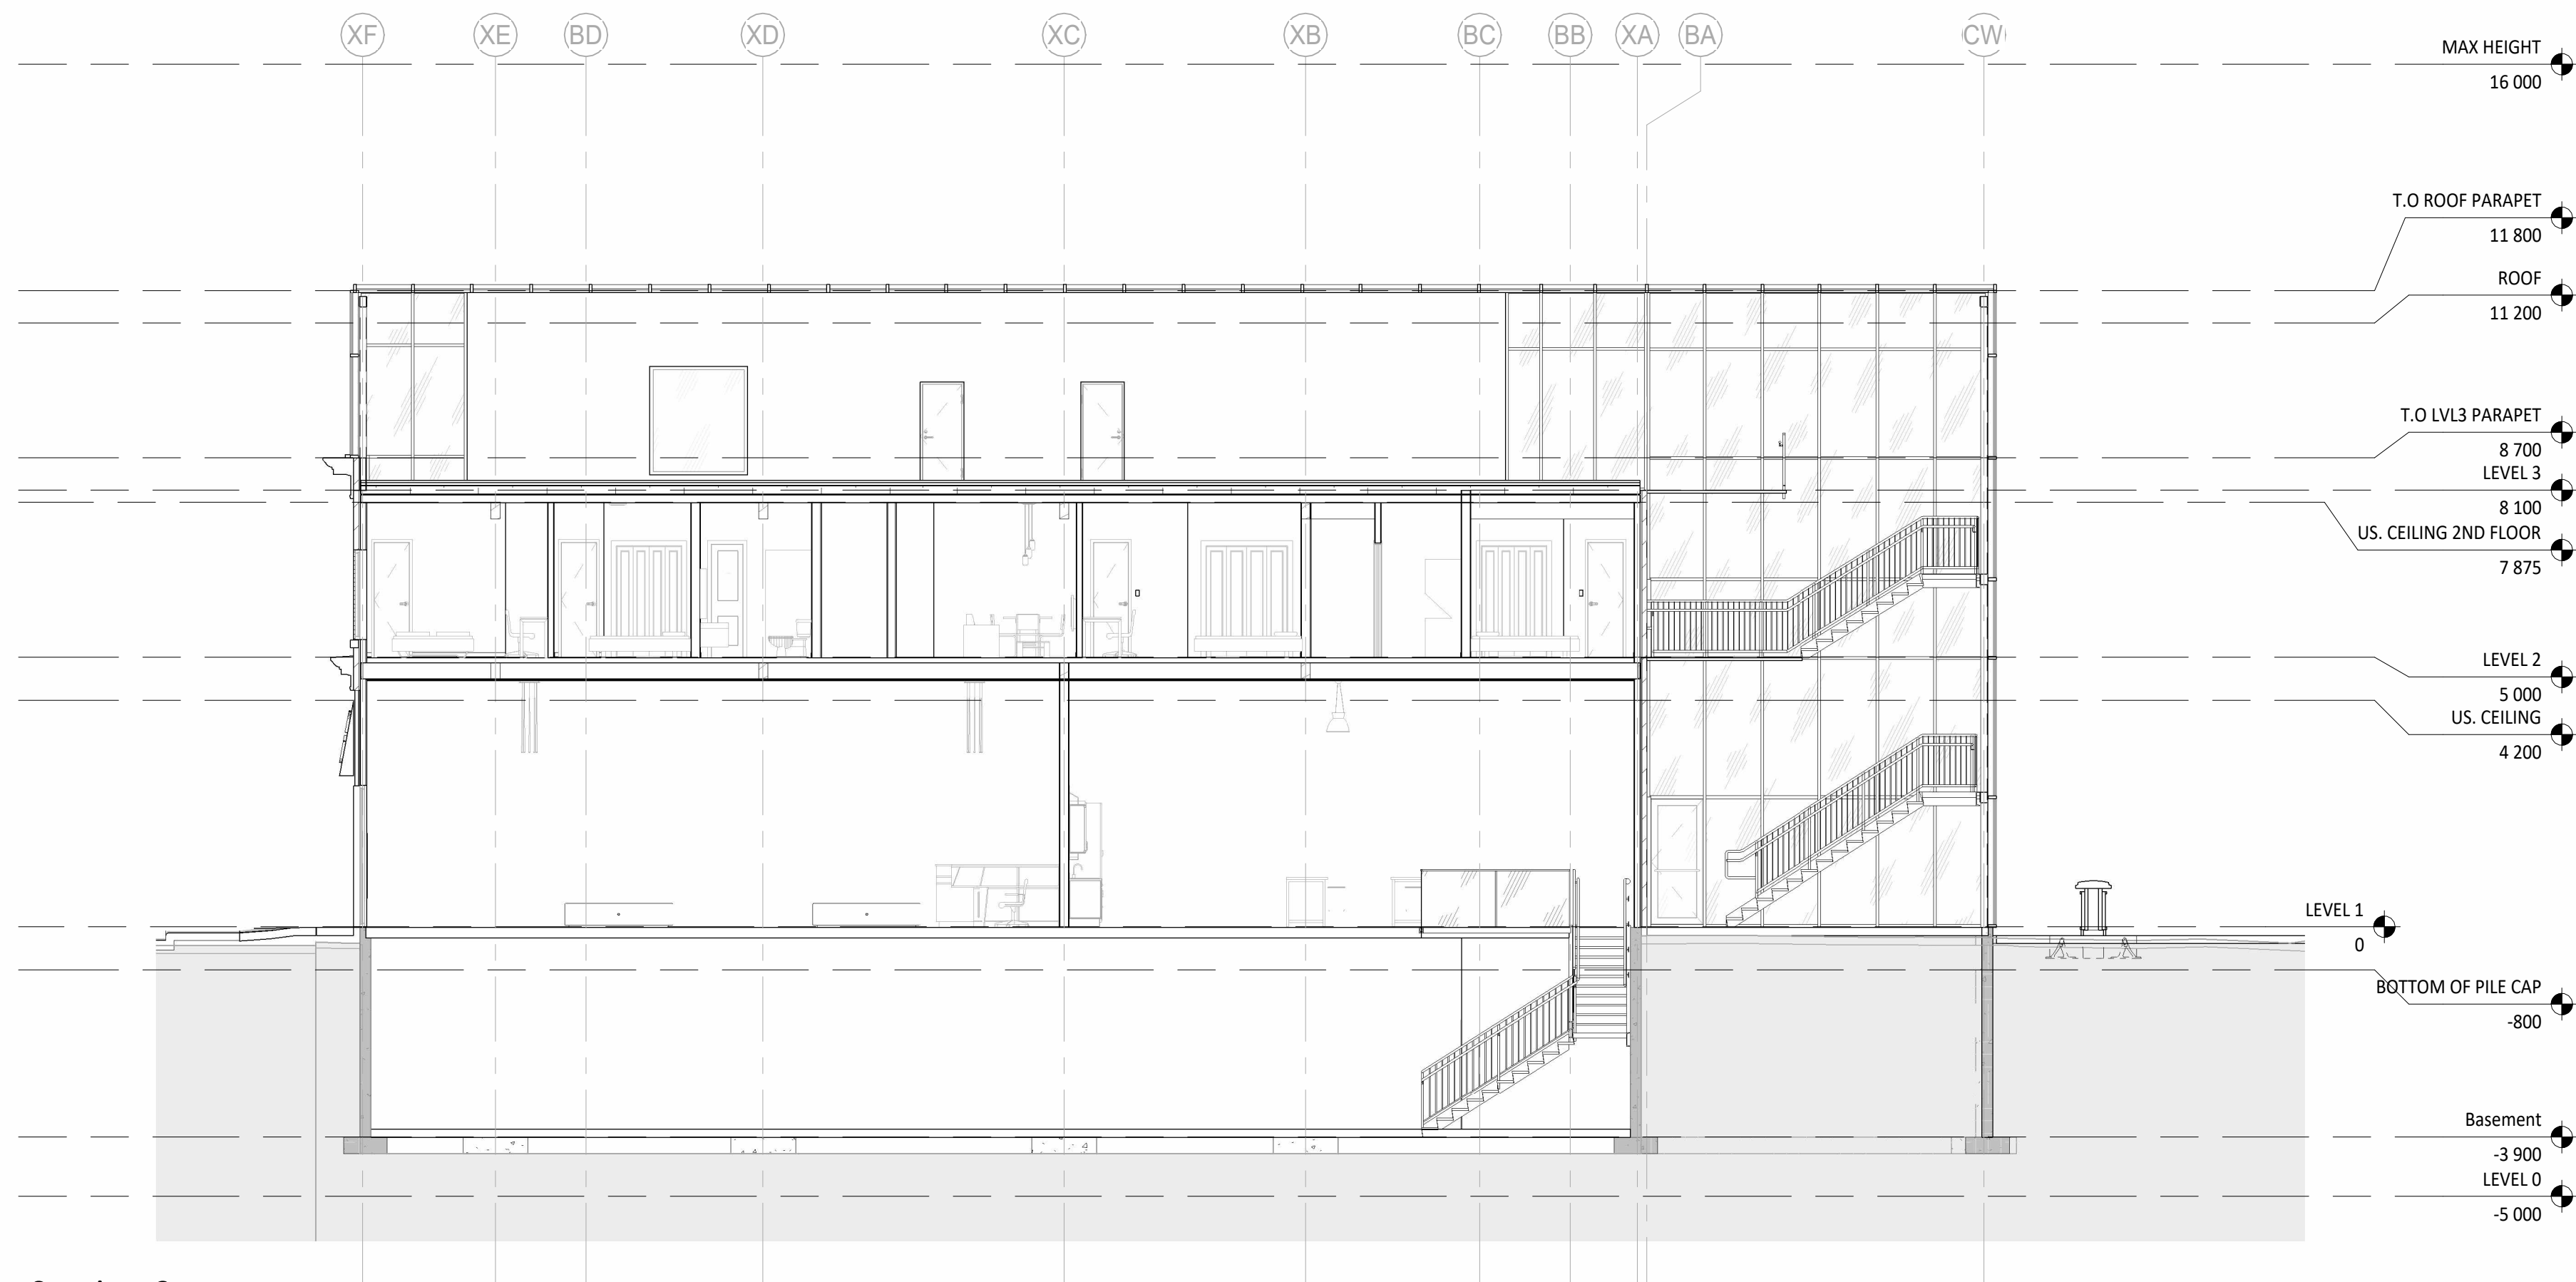

1 Section 3
A4.02 SCALE 1 : 100

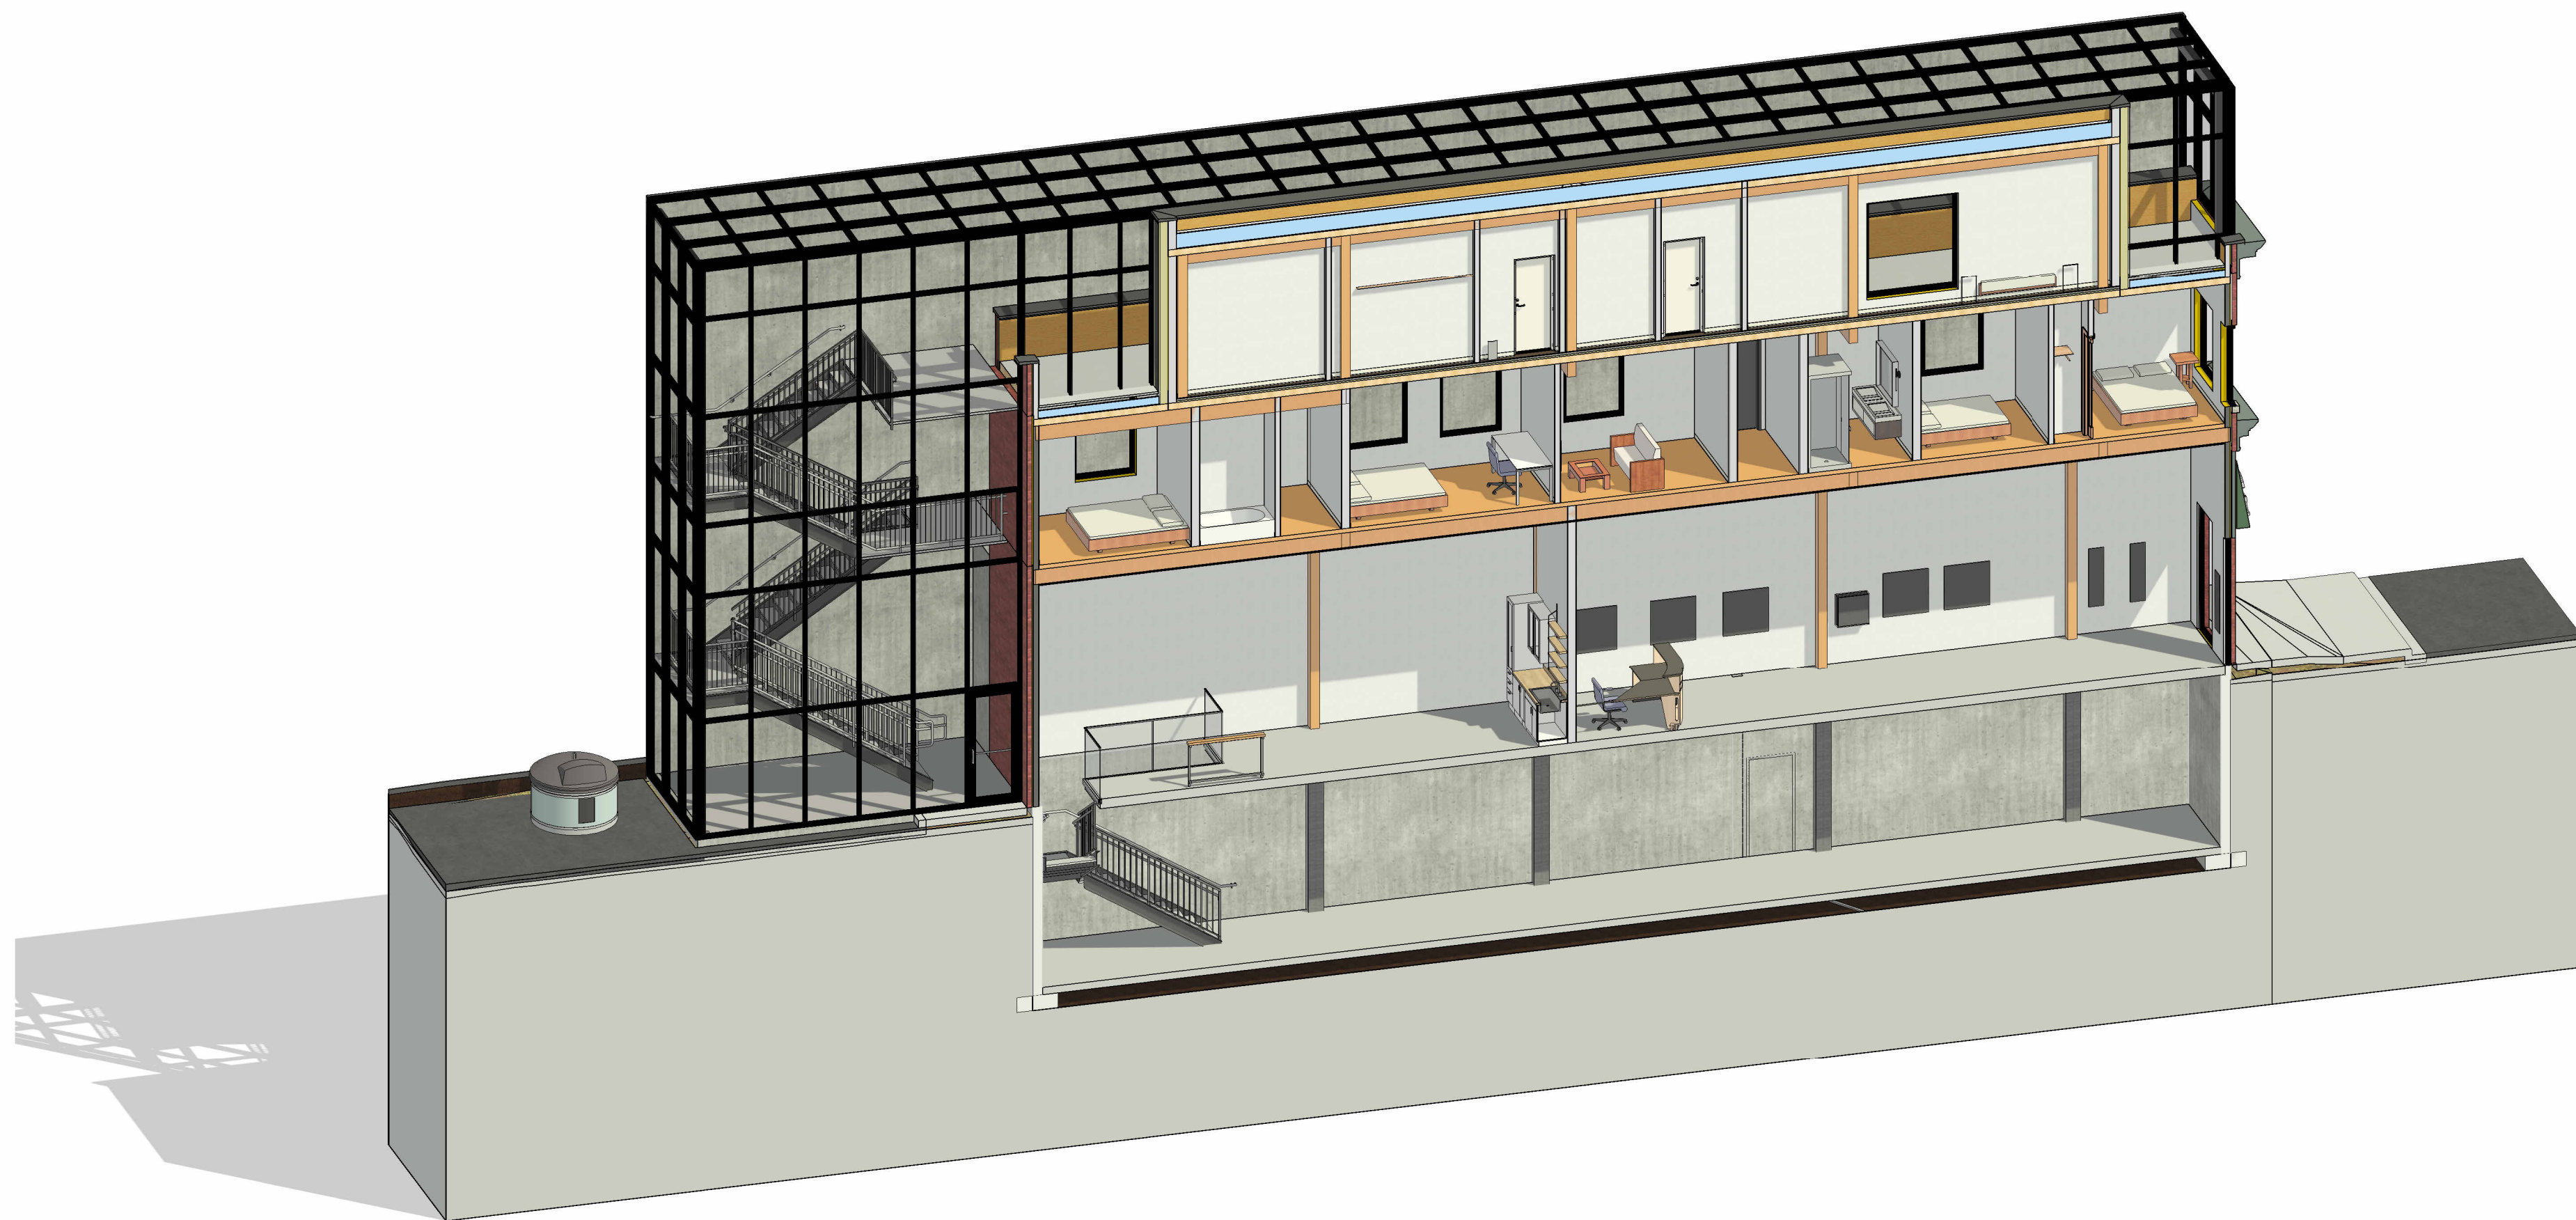

2 3D Section 3
A4.02 SCALE

PROJECT TEAM
Grace Chrisp
Architectural Technologist
grace.chrisp@edu.sait.ca
Evan Leong
Architectural Technologist
evan.leong@edu.sait.ca

SEALS

FOR EDUCATIONAL USE
NOT FOR CONSTRUCTION

NOTICE
DIMENSIONS ARE MILLIMETERS UNLESS
OTHERWISE NOTED.

DO NOT SCALE DRAWINGS.

VERIFY DIMENSIONS, DATUMS AND LEVELS PRIOR
TO COMMENCEMENT OF THE WORK.

REPORT DISCREPANCIES AND OMISSIONS TO THE
CONSULTANT IMMEDIATELY.

DRAWING ISSUE NO.	DESCRIPTION	DATE
----------------------	-------------	------

CLIENT
COLLECTORS OF ART GALLERY

PROJECT
INGLEWOOD PRESERVATION

1332 9 AV SE

A3;7;15-16


PROJECT NUMBER 12-34-56

KEYPLAN


SHEET NAME
BUILDING SECTIONS 4-7

SHEET NUMBER


A4.03

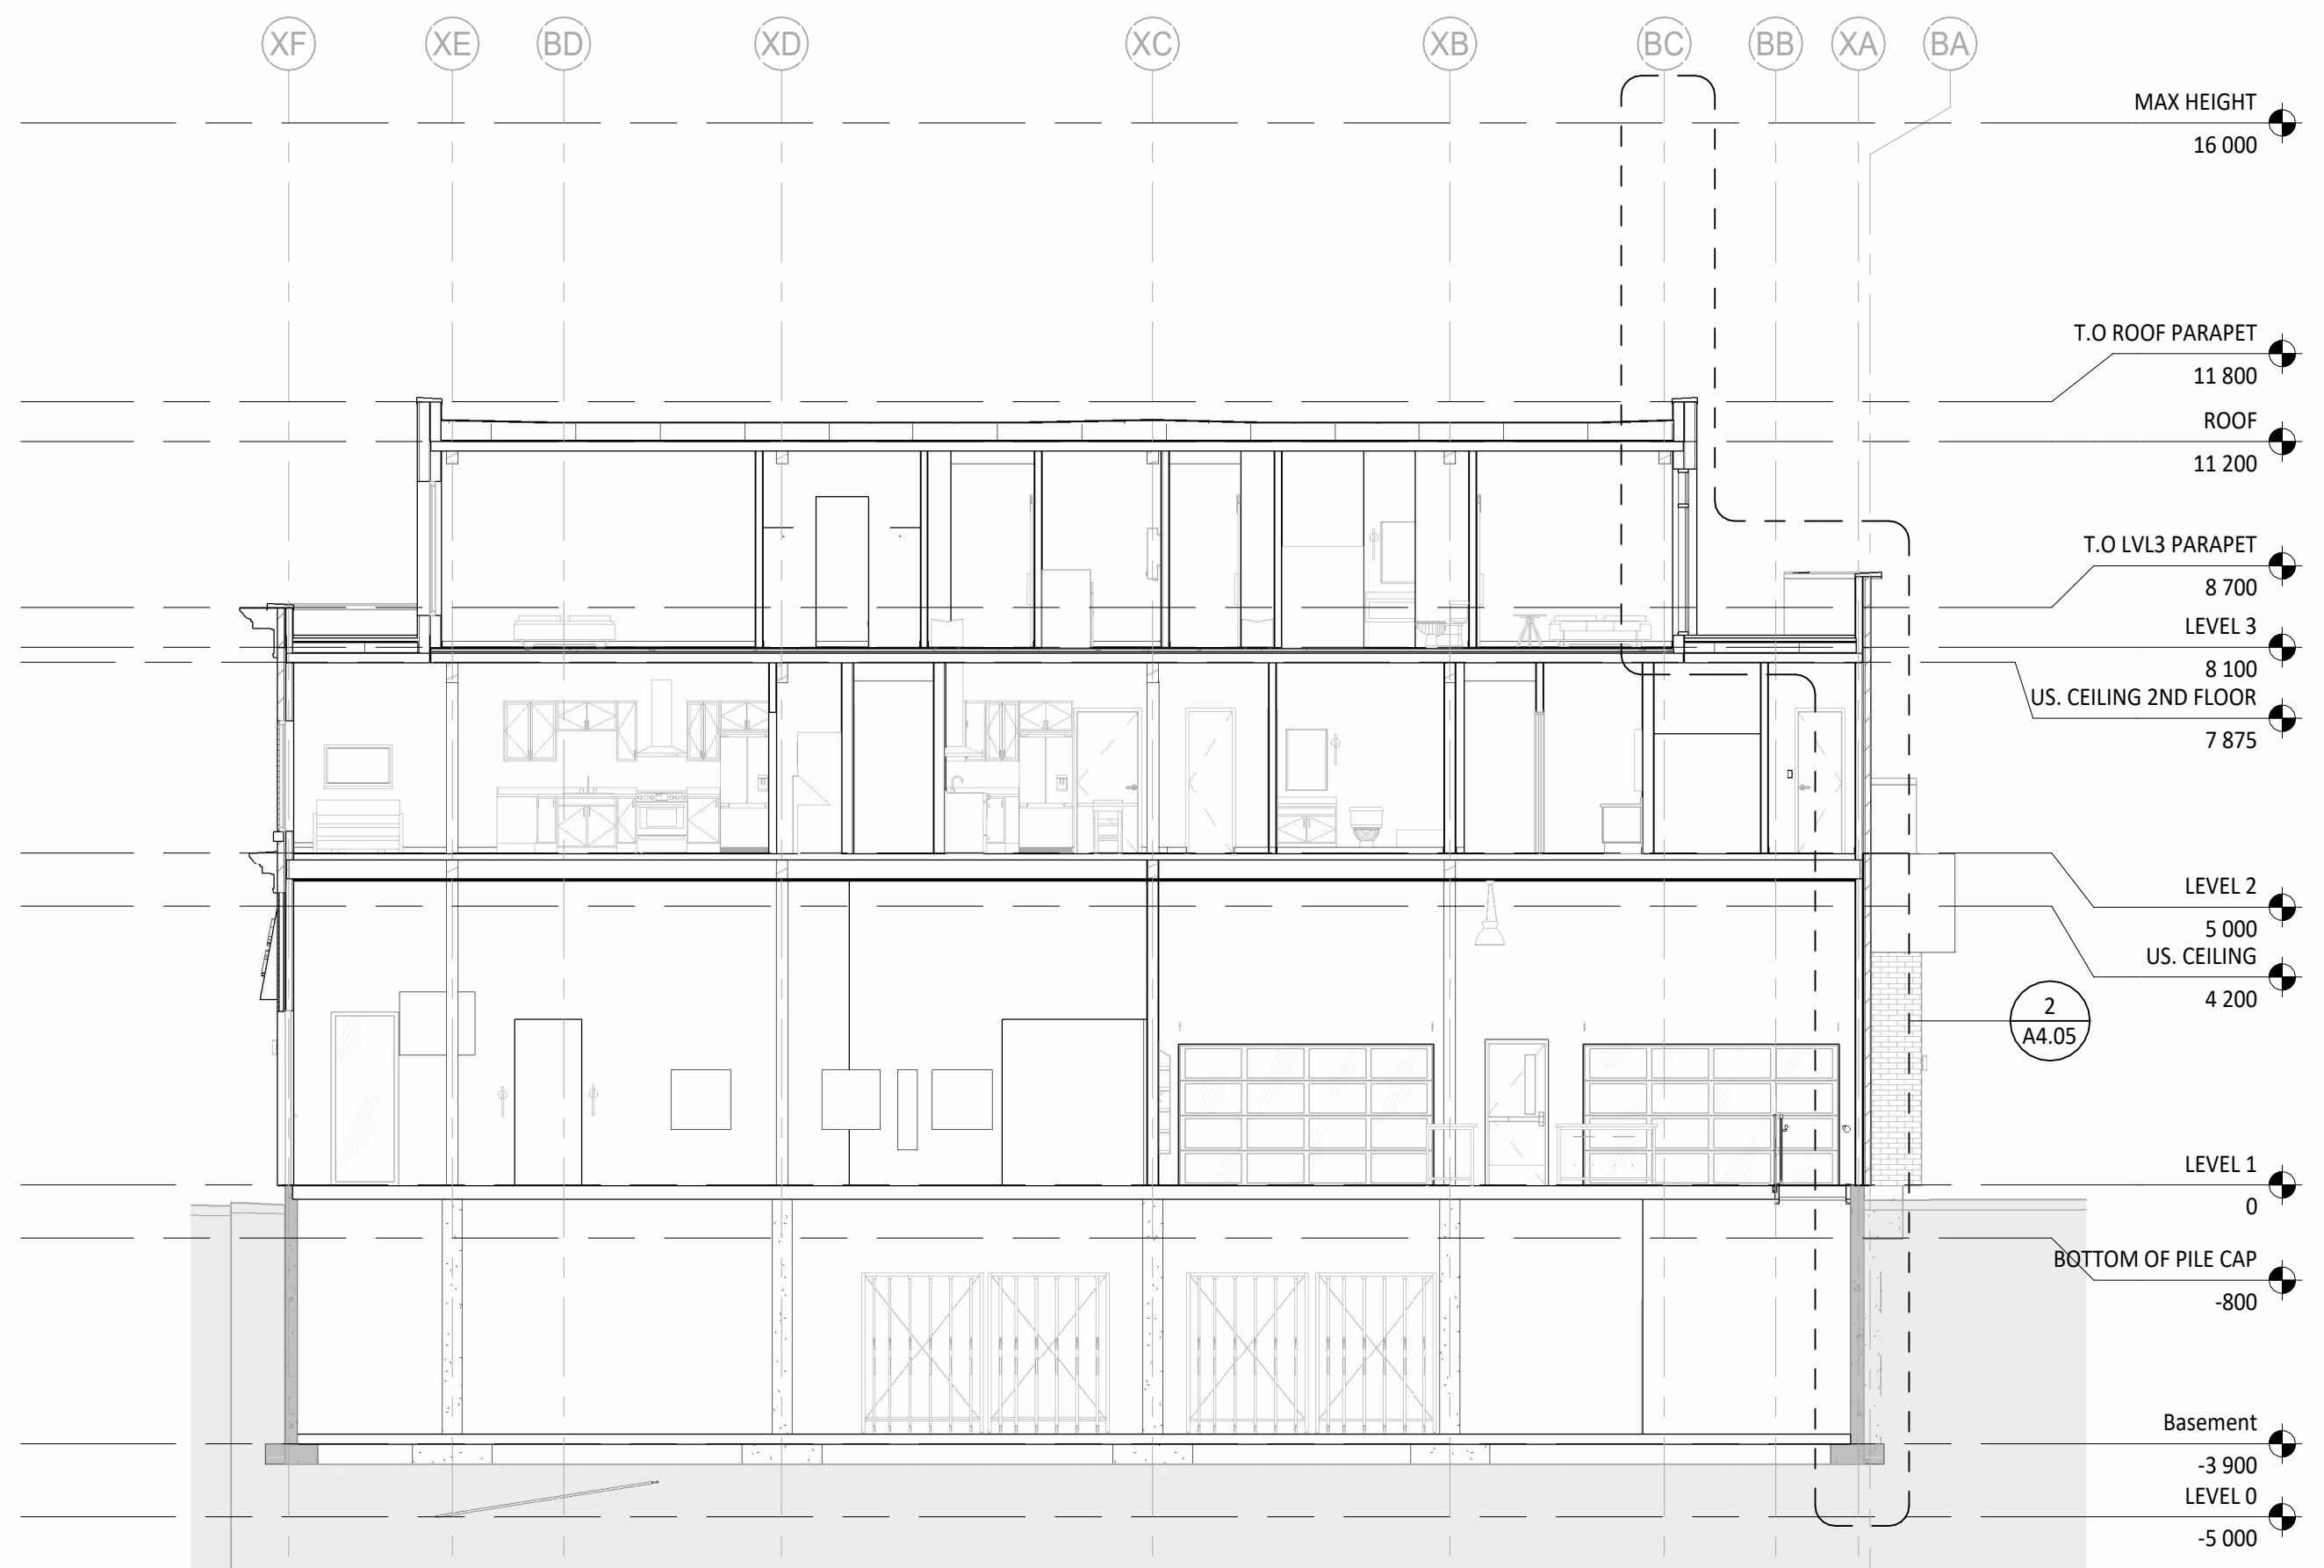


1 Section 4
A4.03 SCALE 1 : 100

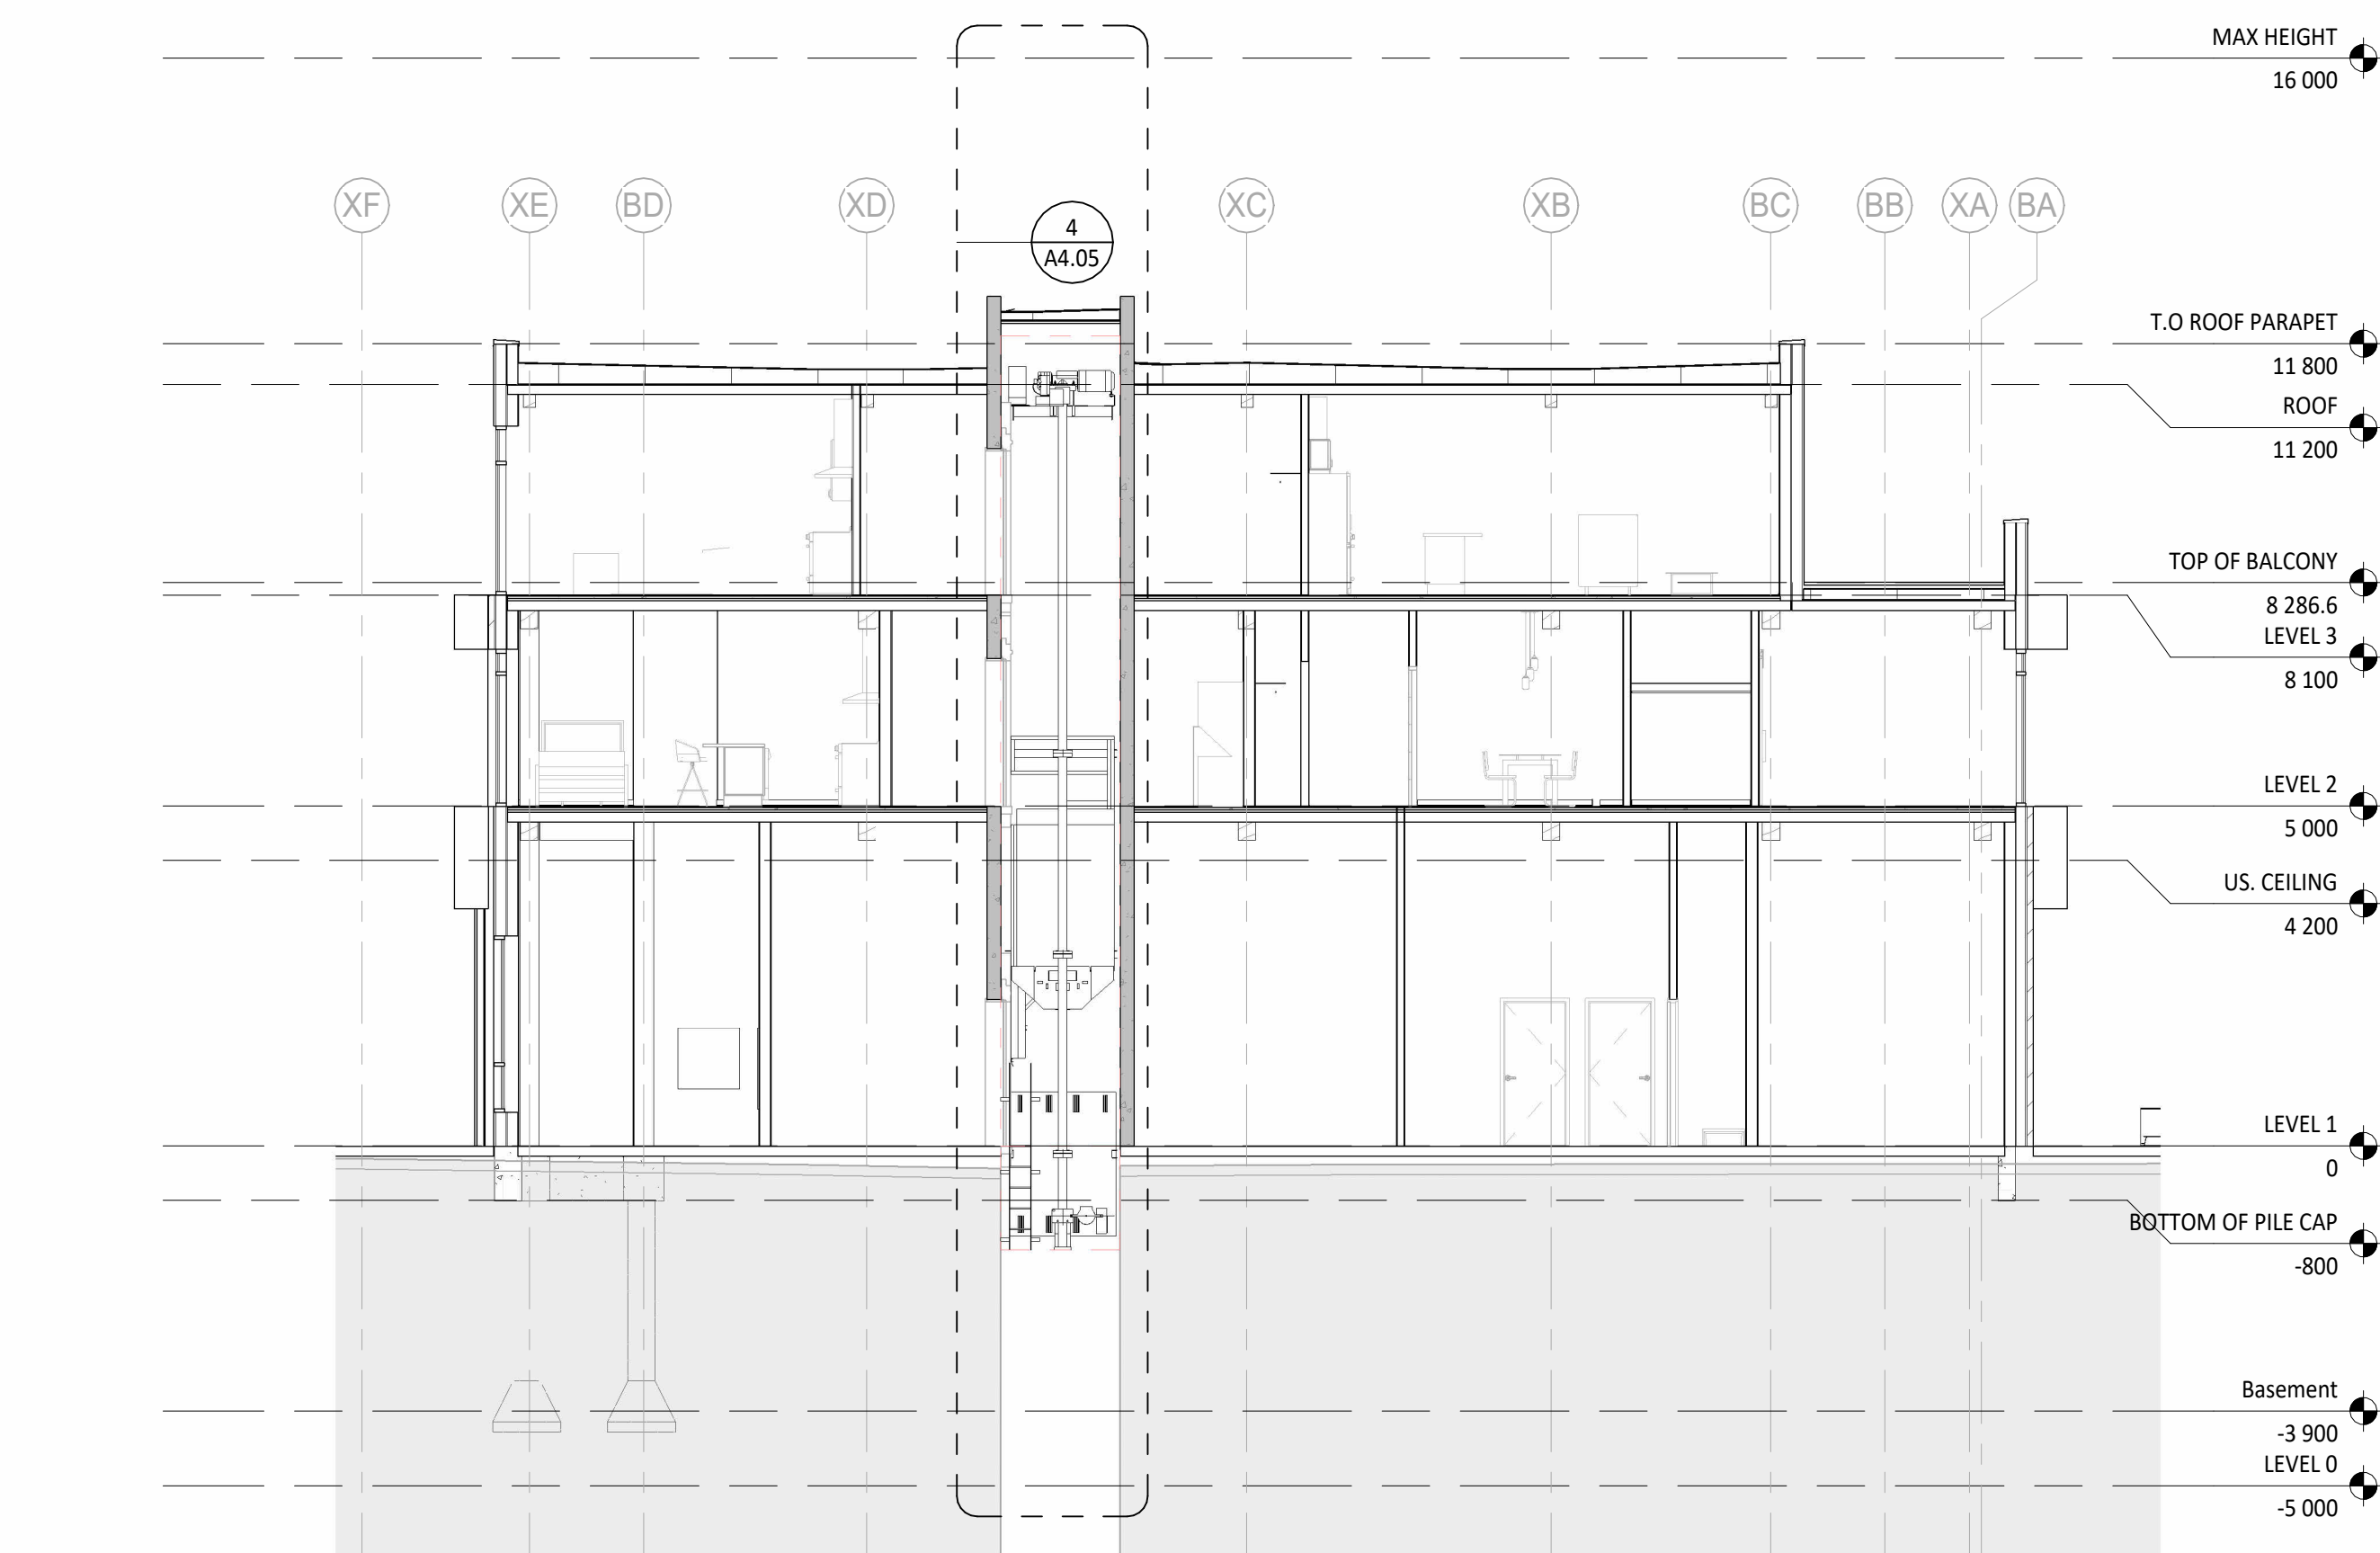


3 Section 6
A4.03 SCALE 1 : 100

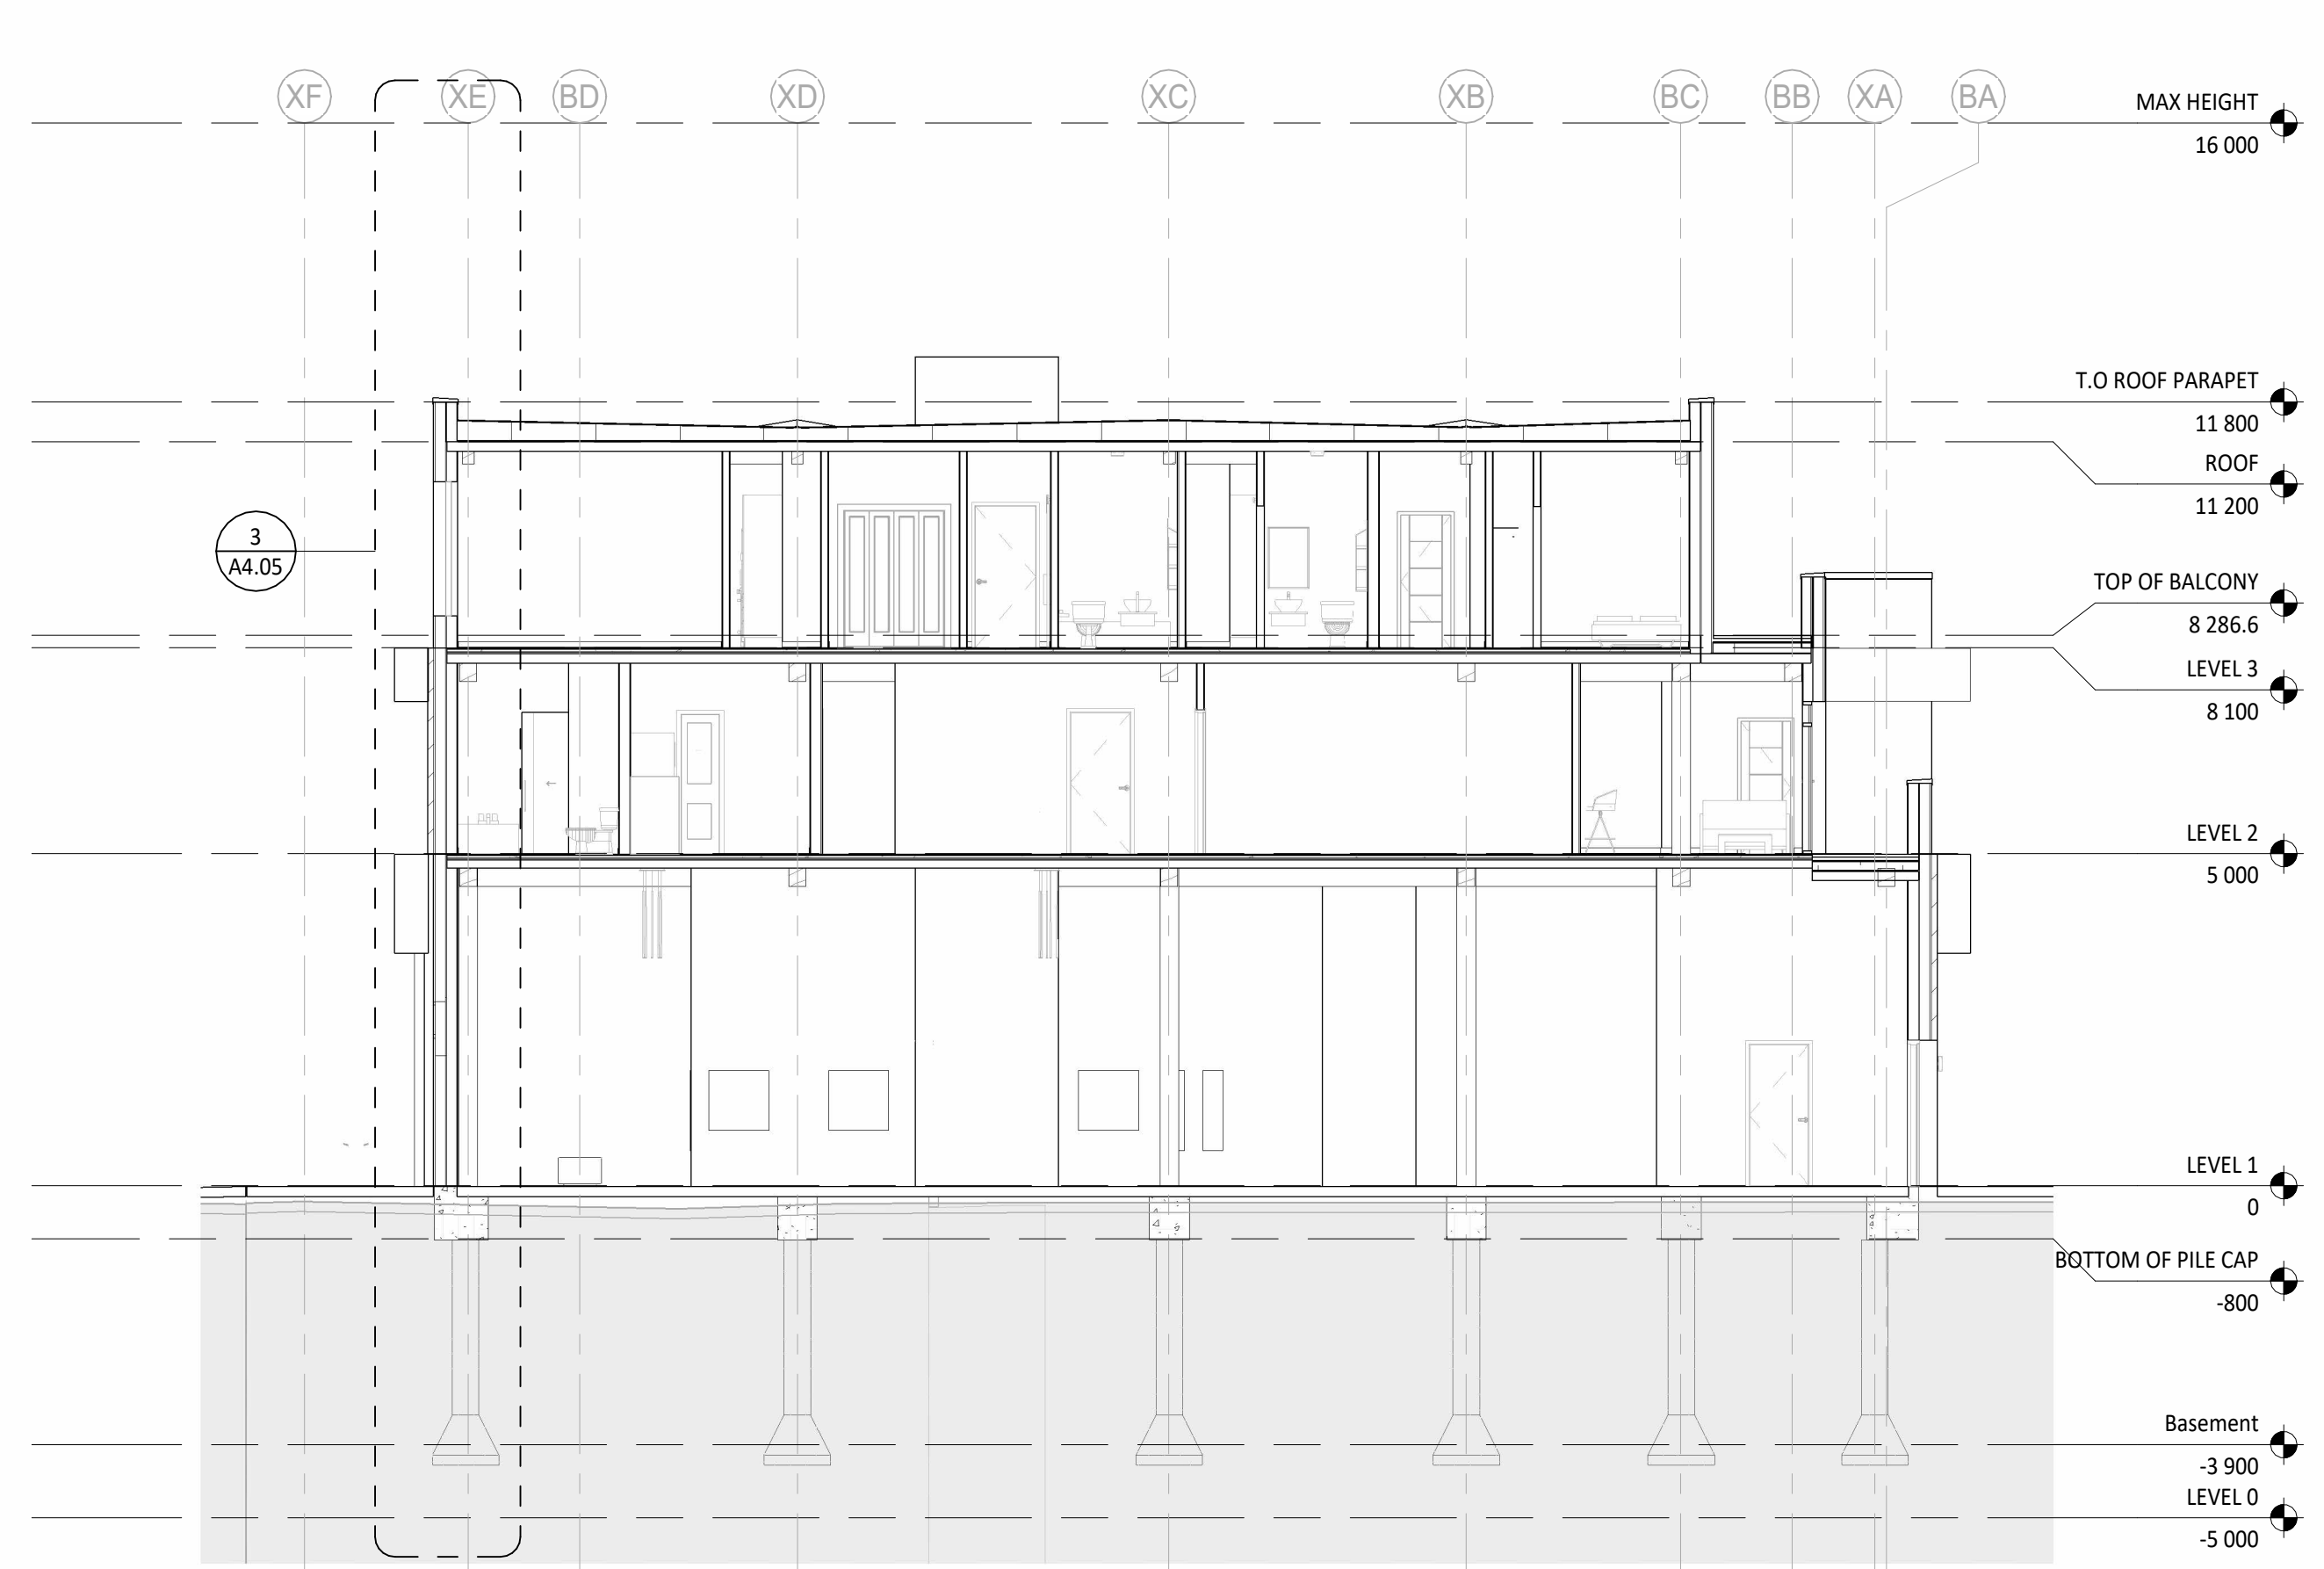


2 Section 5
A4.03 SCALE 1 : 100

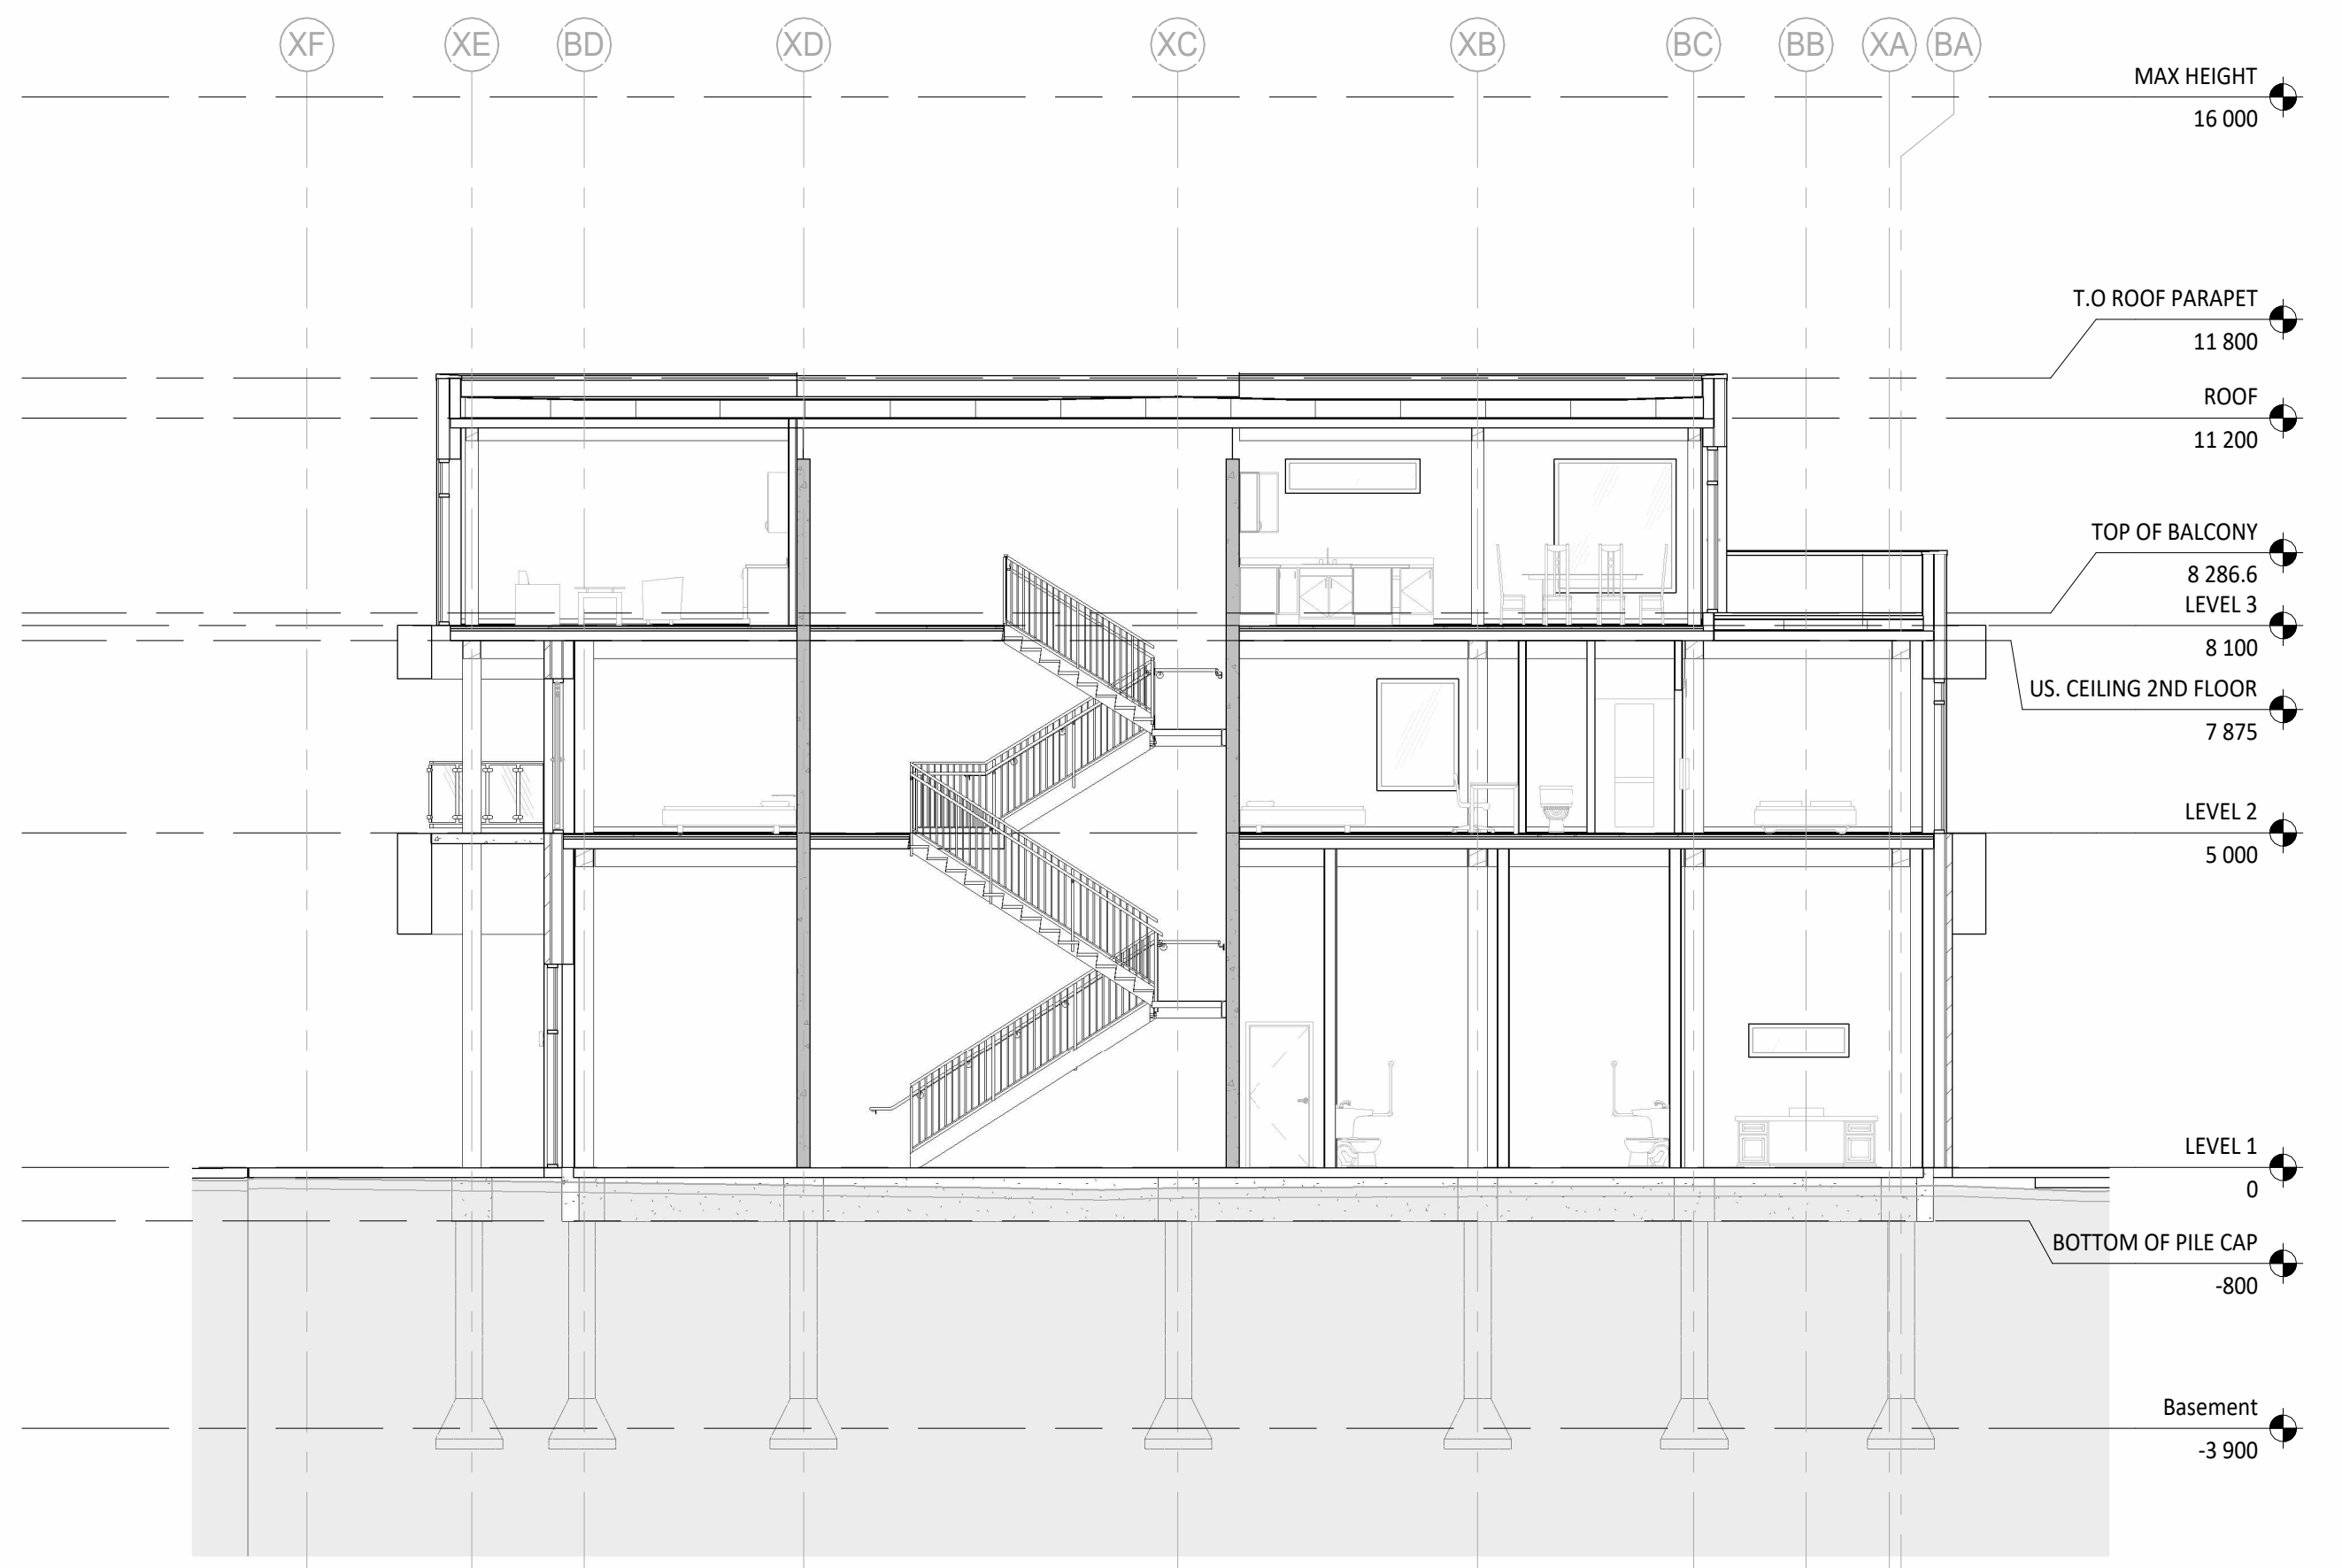

4 Section 7 CD
A4.03 SCALE 1 : 100

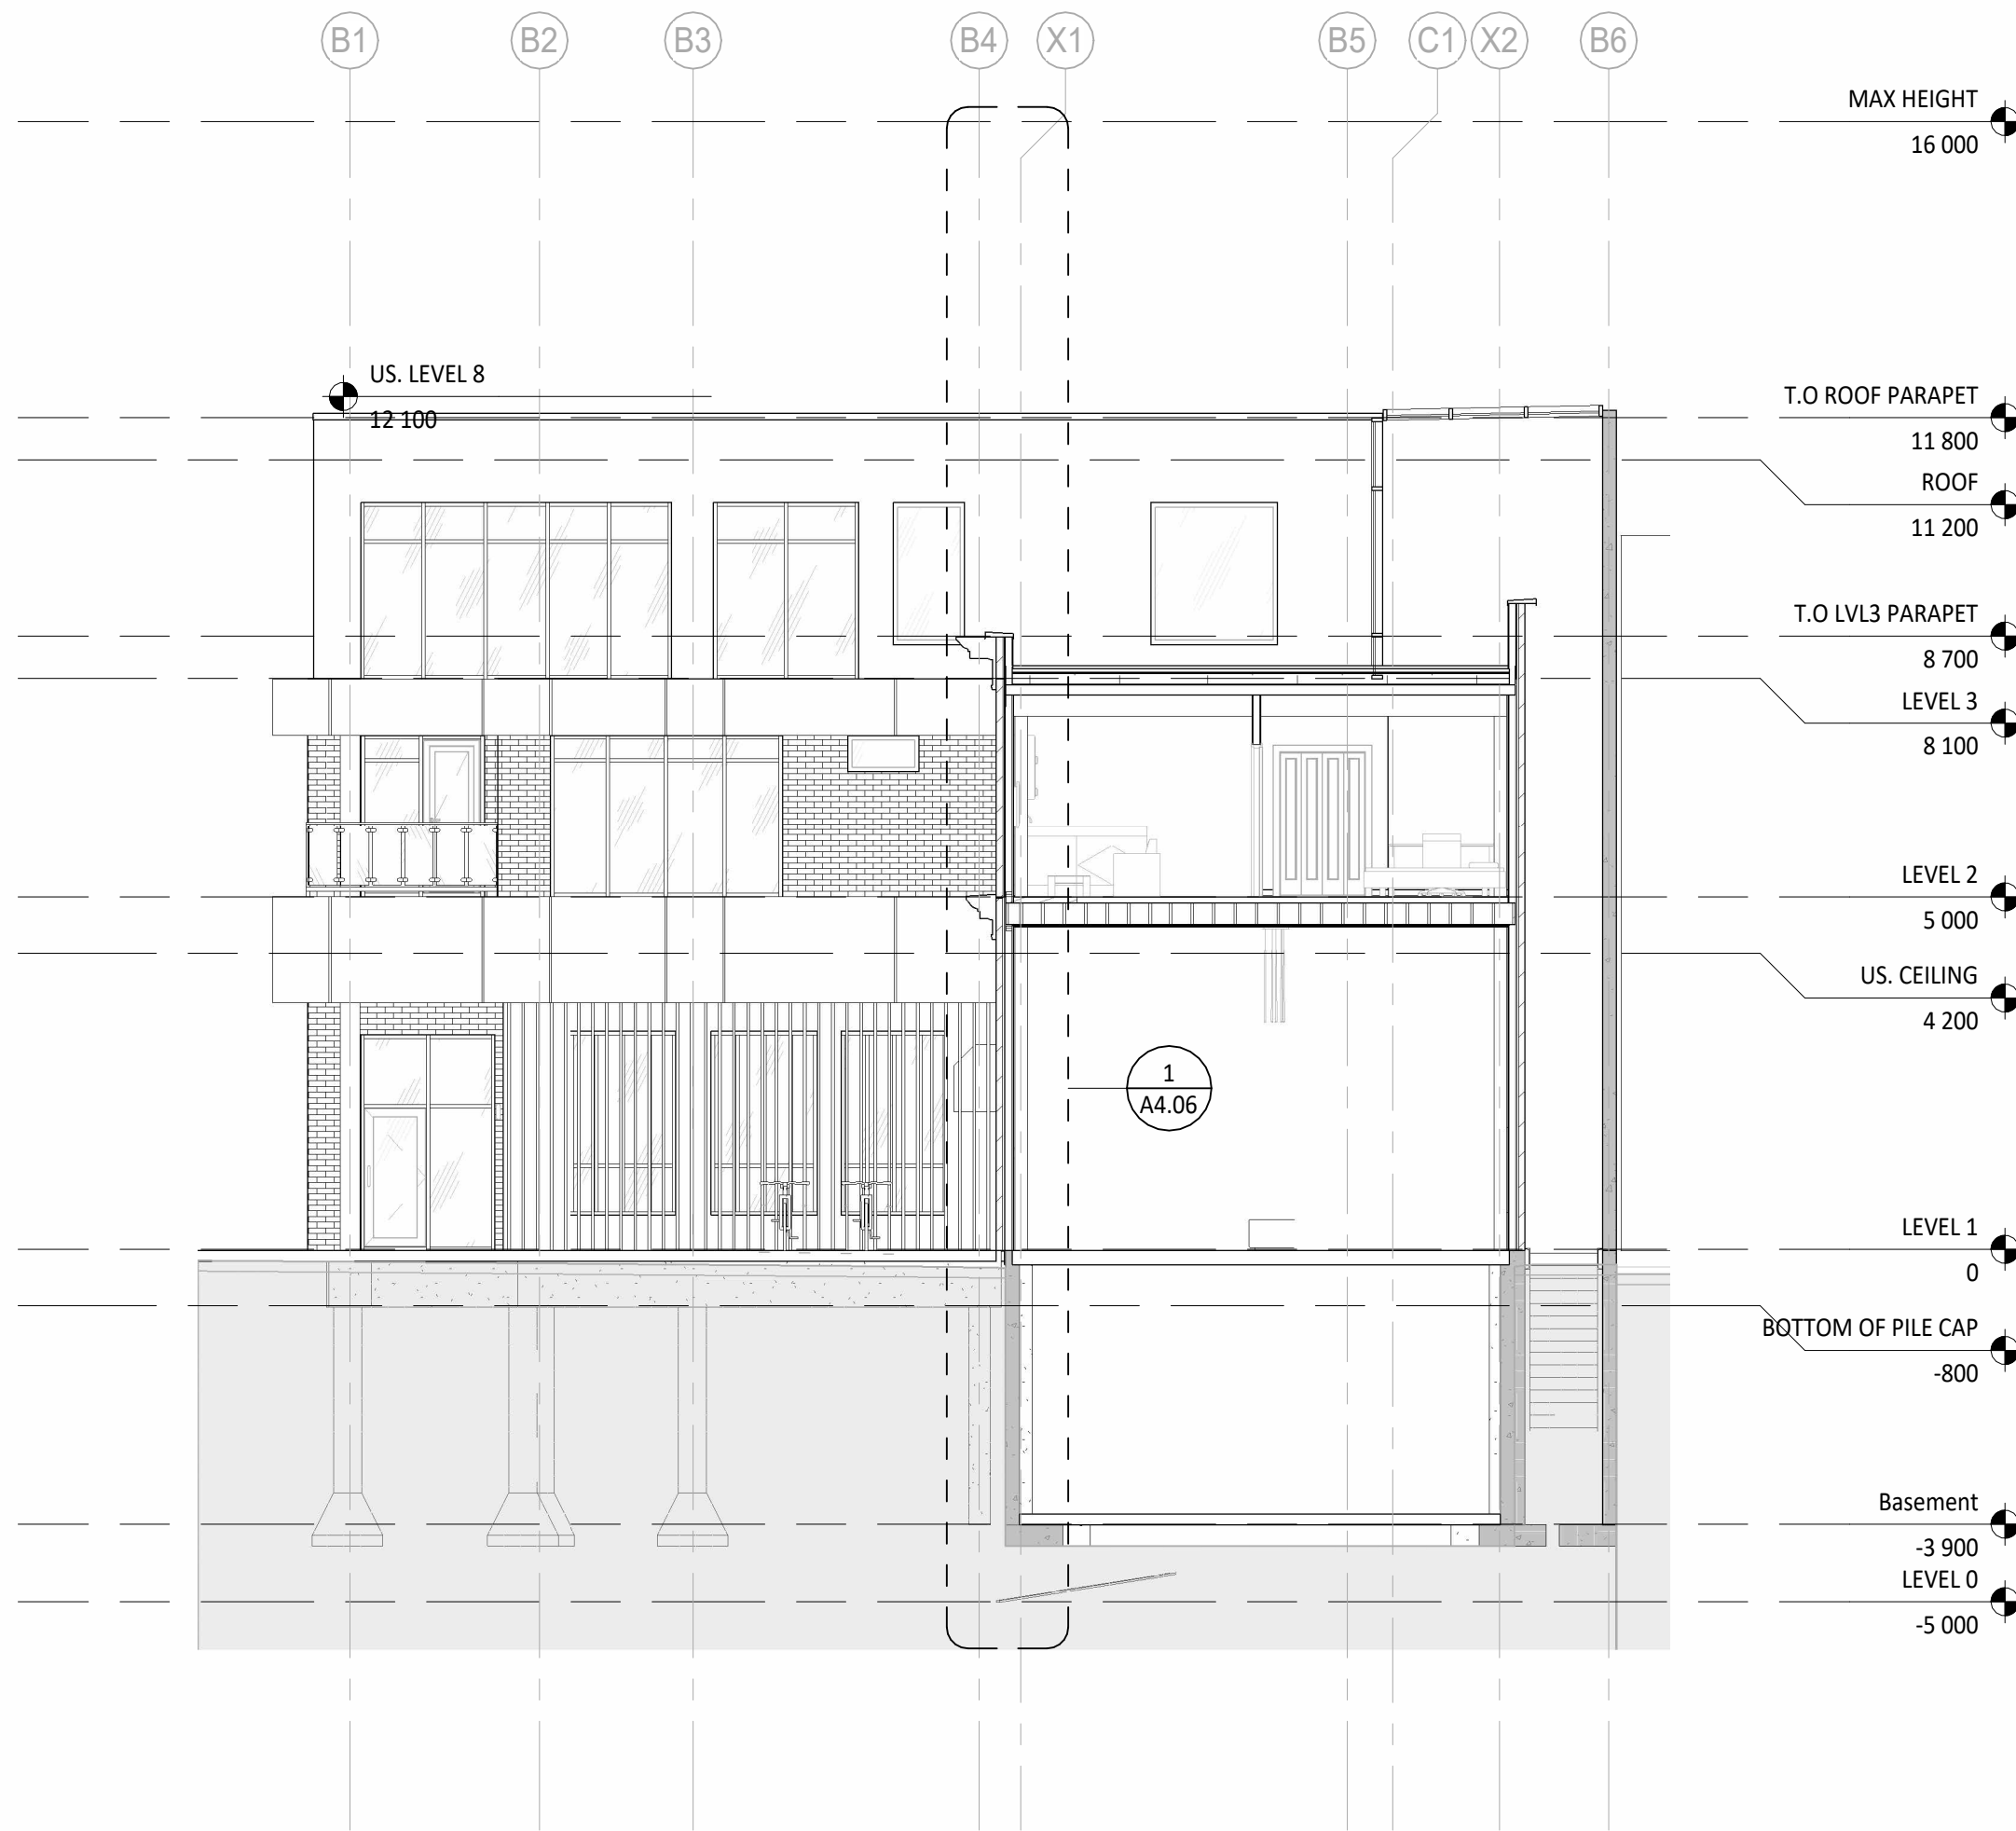

1 Section 8
A4.04 SCALE 1 : 100

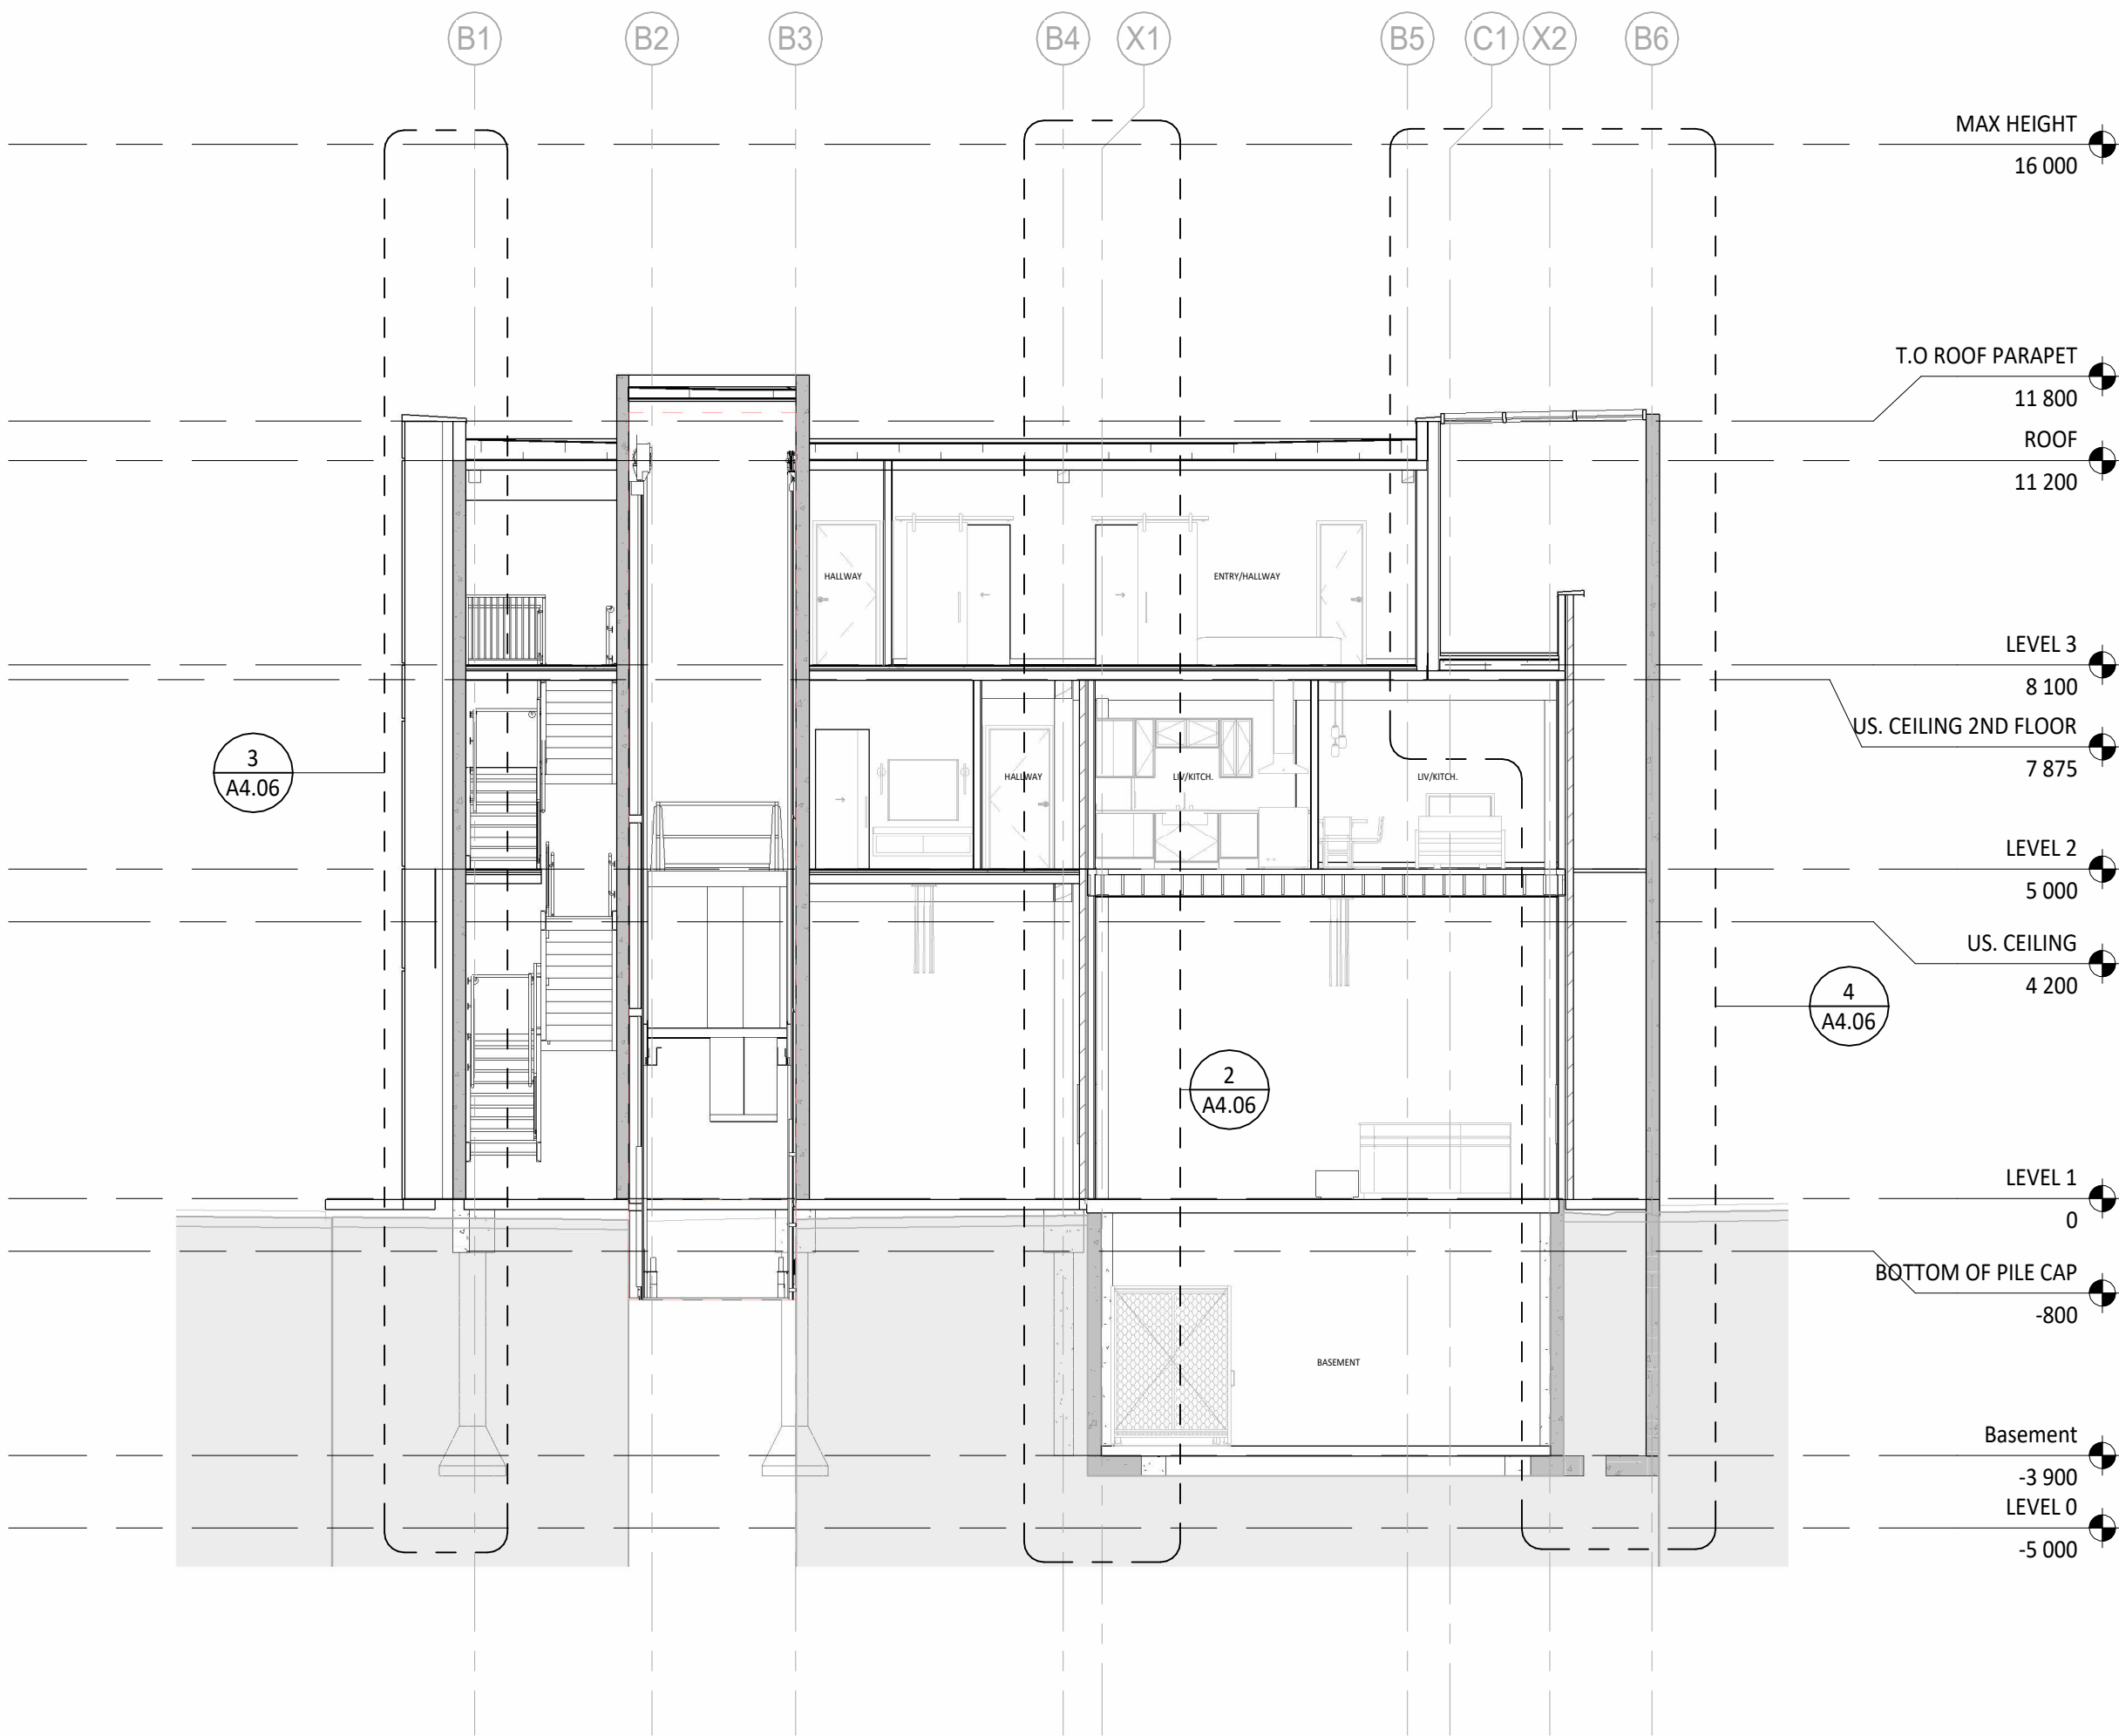

2 Section 9
A4.04 SCALE 1 : 100




3 3D Section 8
A4.04 SCALE




4 3D Section 11
A4.04 SCALE


PRINTED/EXPORTED ON 2024-04-22 4:57:36 PM Autodesk Docs://AB2024 GROUP 08/1332_9AV_SE_FINAL.dvt

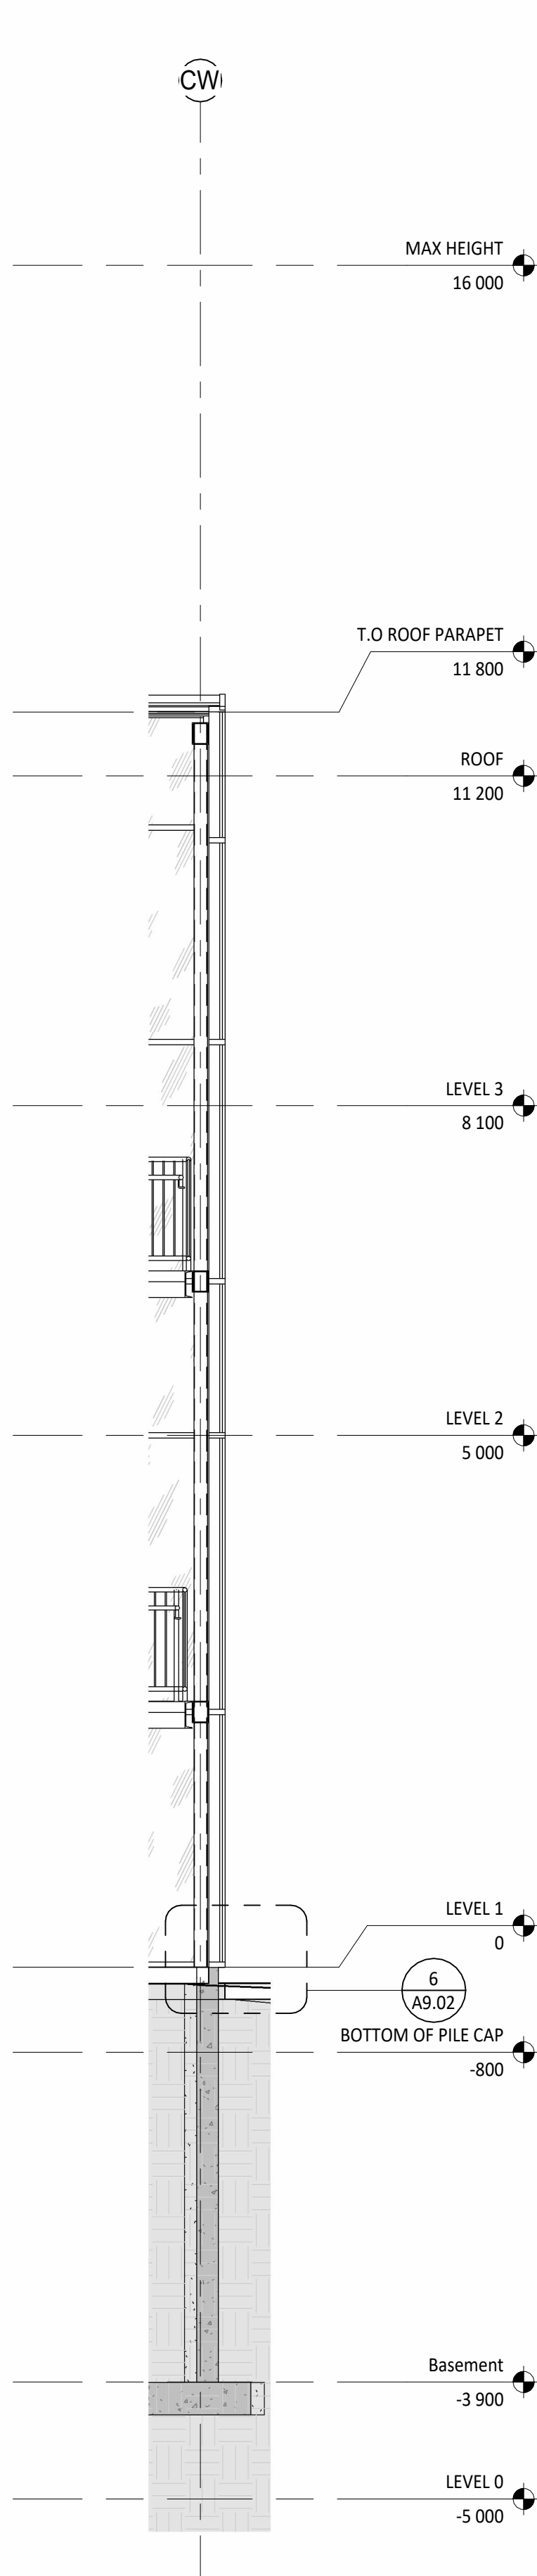


1 Curtain Wall Light Well
SCALE 1 : 50

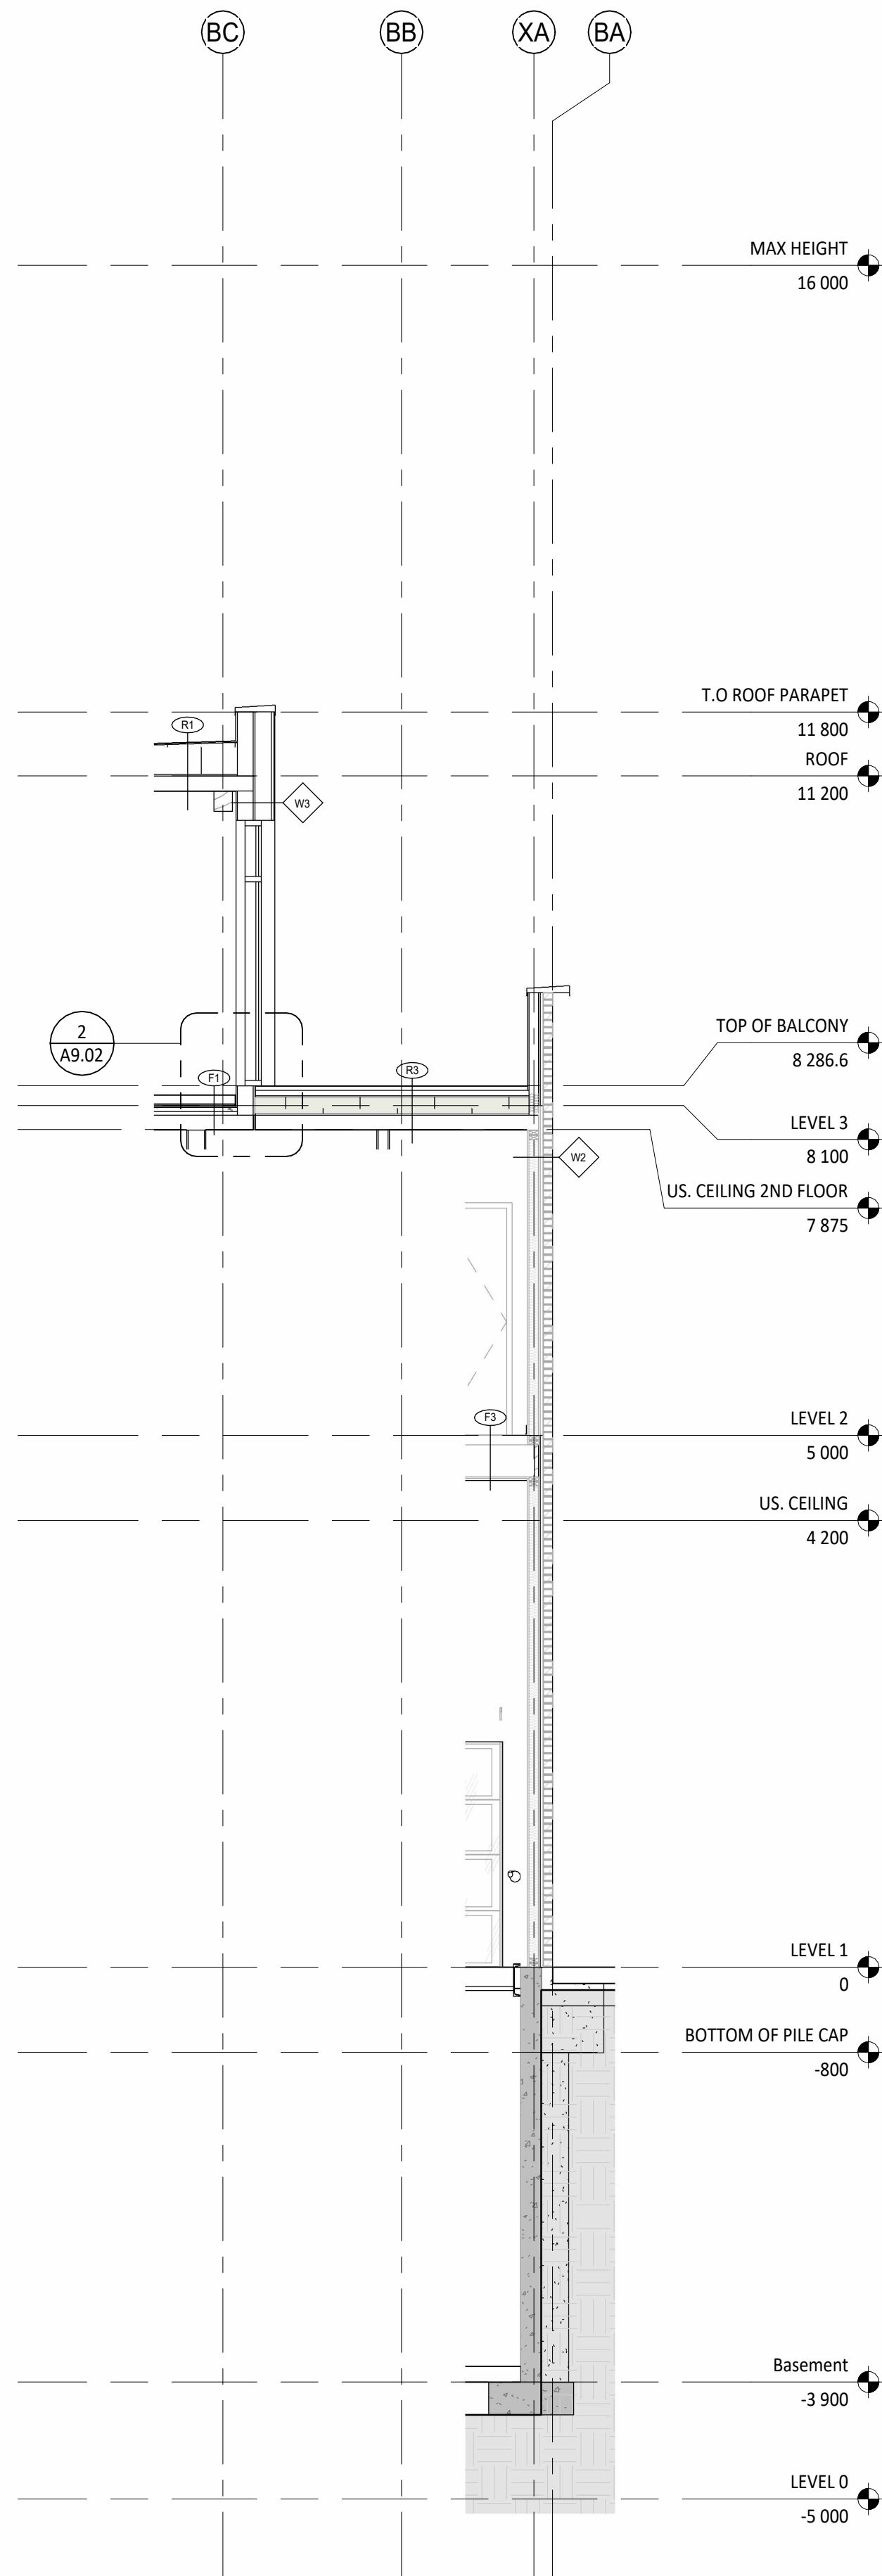

2 Existing Wall to New Roof
SCALE 1 : 50

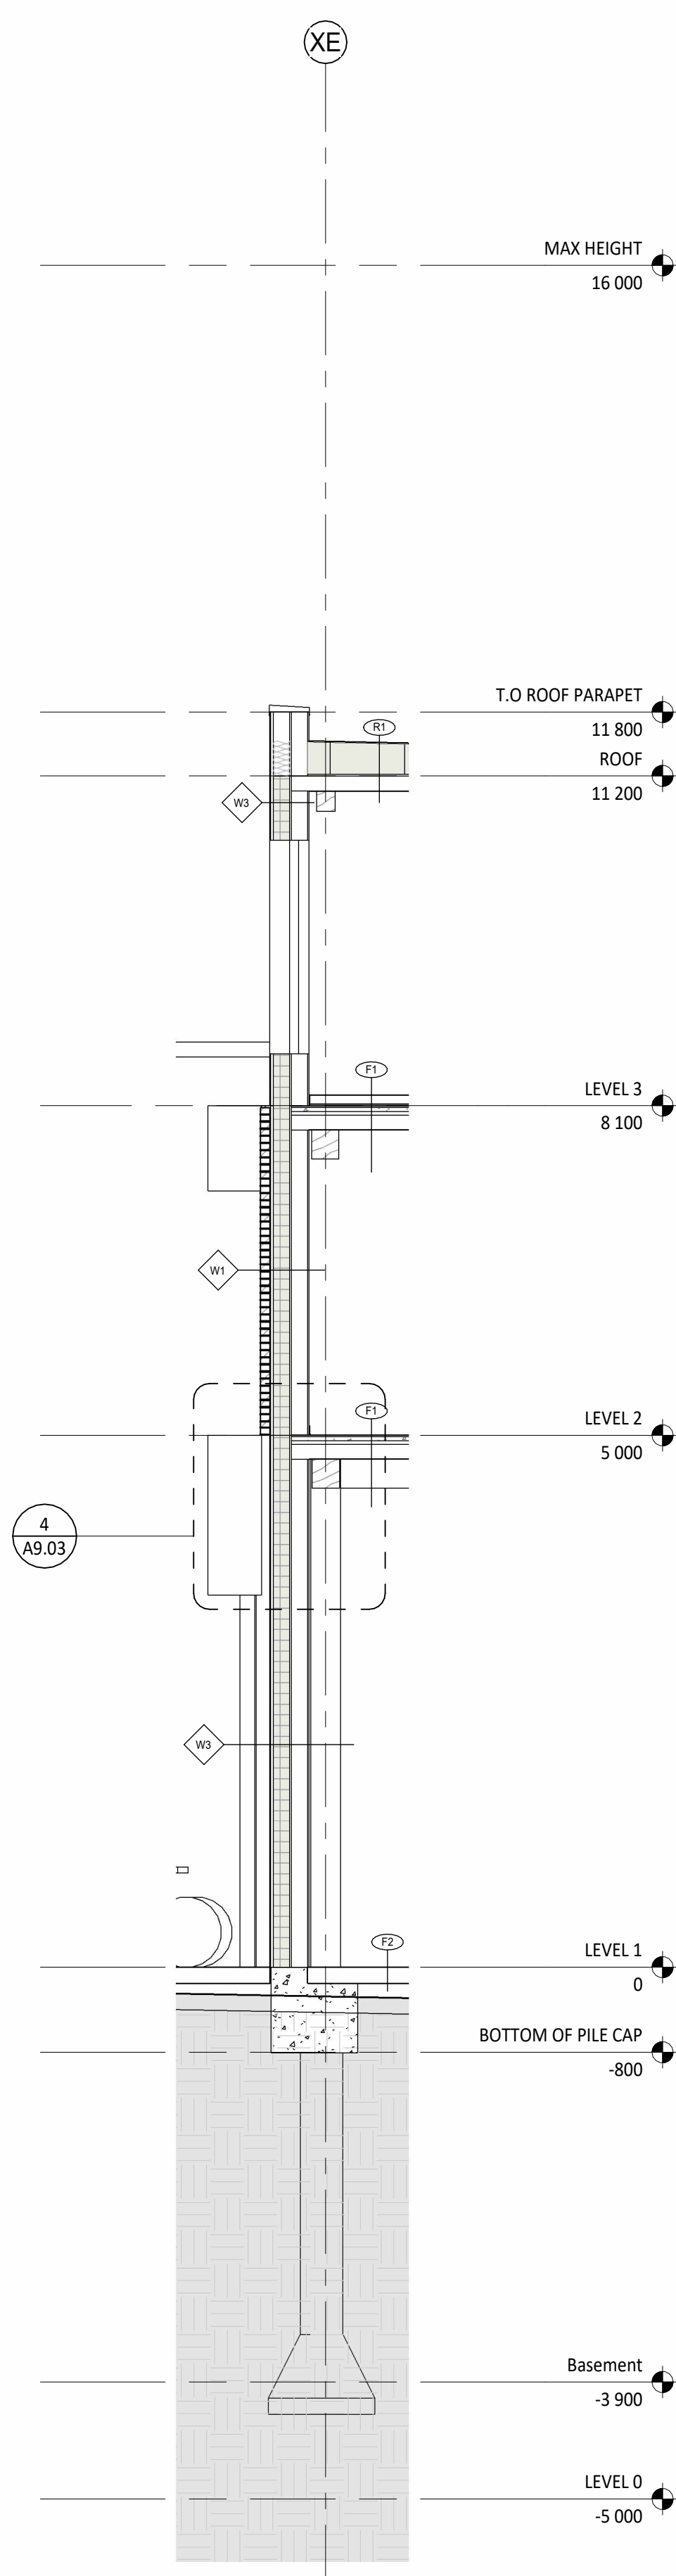

3 New Wall Concrete Panel
SCALE 1 : 50

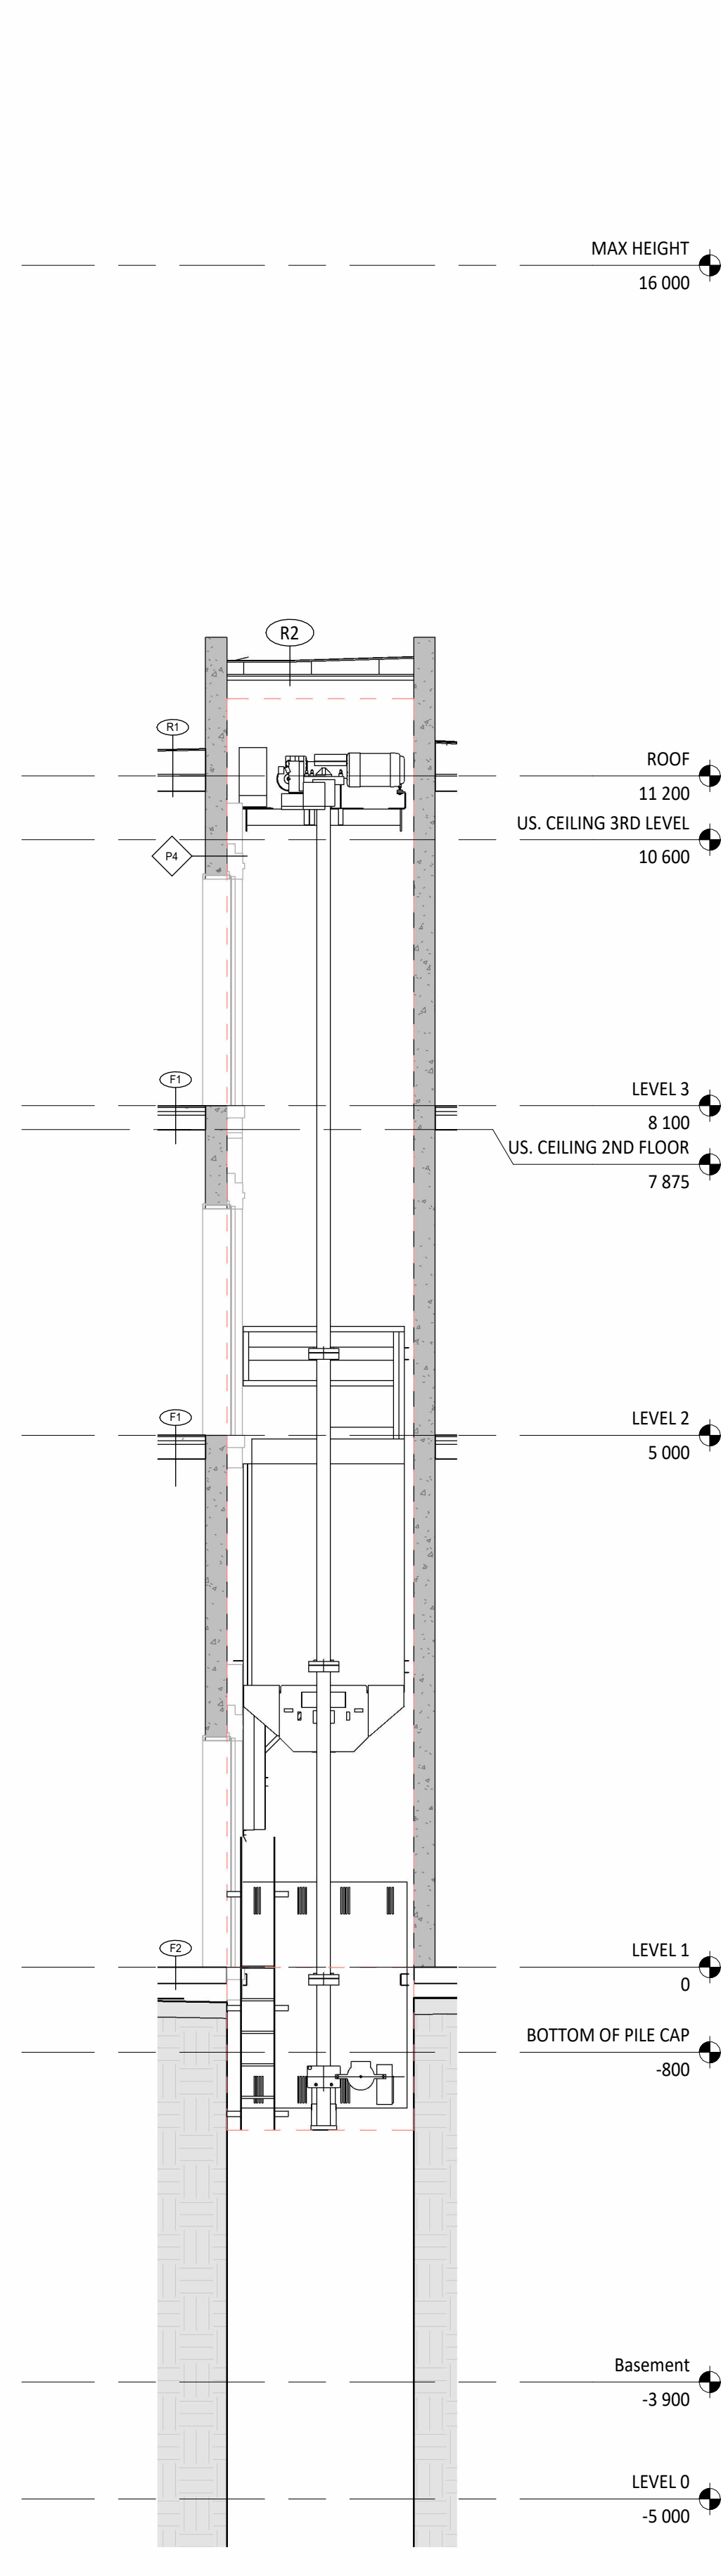

4 Elevator Section
SCALE 1 : 50

NOTE: ALL EXISTING FLOORS AND WALLS ARE HALF TONE ON THIS PAGE

PROJECT TEAM
Grace Chrisp
Architectural Technologist
grace.chrisp@edu.sait.ca
Evan Leong
Architectural Technologist
evan.leong@edu.sait.ca

SEALS

FOR EDUCATIONAL USE
NOT FOR CONSTRUCTION

NOTICE
DIMENSIONS ARE MILLIMETERS UNLESS OTHERWISE NOTED.

DO NOT SCALE DRAWINGS.

VERIFY DIMENSIONS, DATUMS AND LEVELS PRIOR TO COMMENCEMENT OF THE WORK.

REPORT DISCREPANCIES AND OMISSIONS TO THE CONSULTANT IMMEDIATELY.

DRAWING ISSUE NO.	DESCRIPTION	DATE
-------------------	-------------	------

CLIENT
COLLECTORS OF ART GALLERY

PROJECT
INGLEWOOD PRESERVATION

1332 9 AV SE

A3;7;15-16

PROJECT NUMBER 12-34-56

KEYPLAN

SHEET NAME
WALL SECTIONS

SHEET NUMBER

A4.05

PRINTED/EXPORTED ON 2024-04-22 4:57:43 PM Autodesk Docs://AB2024 GROUP 08/1332_9AV_SE_FINAL.dvt

PROJECT TEAM
Grace Chrisp
Architectural Technologist
grace.chrisp@edu.sait.ca
Evan Leong
Architectural Technologist
evan.leong@edu.sait.ca

SEALS

FOR EDUCATIONAL USE
NOT FOR CONSTRUCTION

NOTICE
DIMENSIONS ARE MILLIMETERS UNLESS
OTHERWISE NOTED.

DO NOT SCALE DRAWINGS.

VERIFY DIMENSIONS, DATUMS AND LEVELS PRIOR
TO COMMENCEMENT OF THE WORK.

REPORT DISCREPANCIES AND OMISSIONS TO THE
CONSULTANT IMMEDIATELY.

DRAWING ISSUE		
NO.	DESCRIPTION	DATE


CLIENT
COLLECTORS OF ART GALLERY

PROJECT
INGLEWOOD PRESERVATION


1332 9 AV SE
A3;7;15-16
PROJECT NUMBER 12-34-56
KEYPLAN

SHEET NAME
WALL SECTIONS


SHEET NUMBER
A4.06

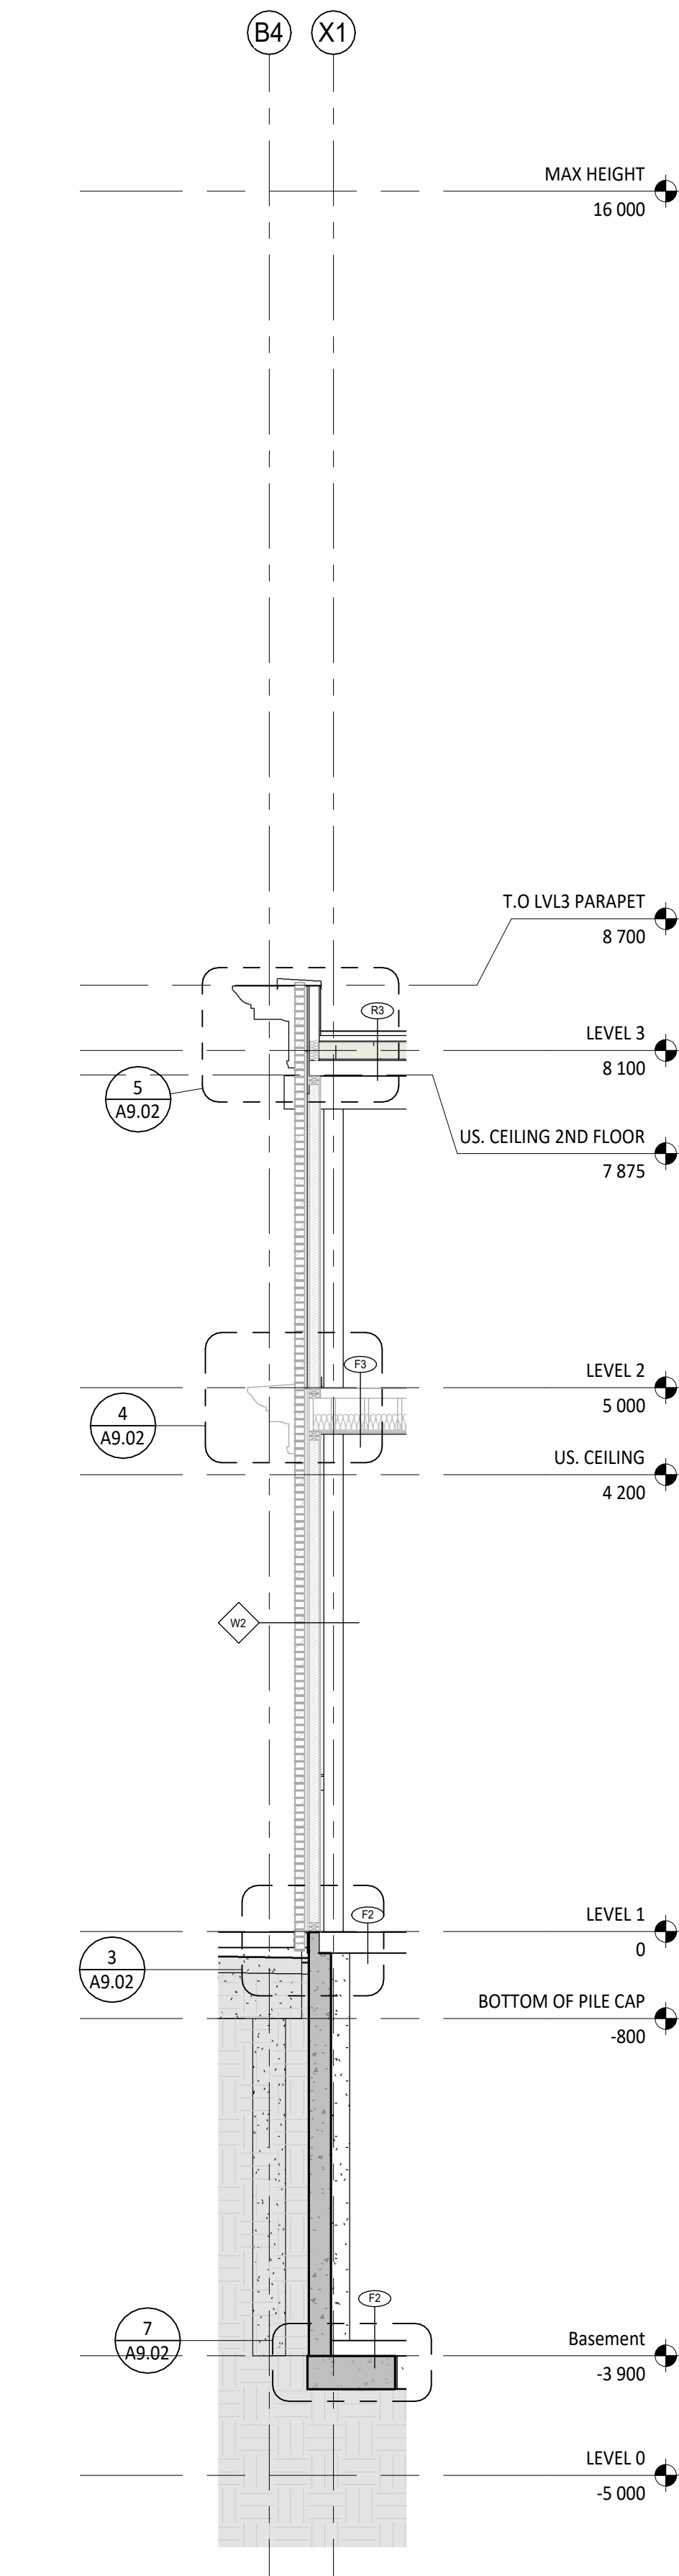


1 Existing Wall Brick Wall With Cornice
SCALE 1 : 50

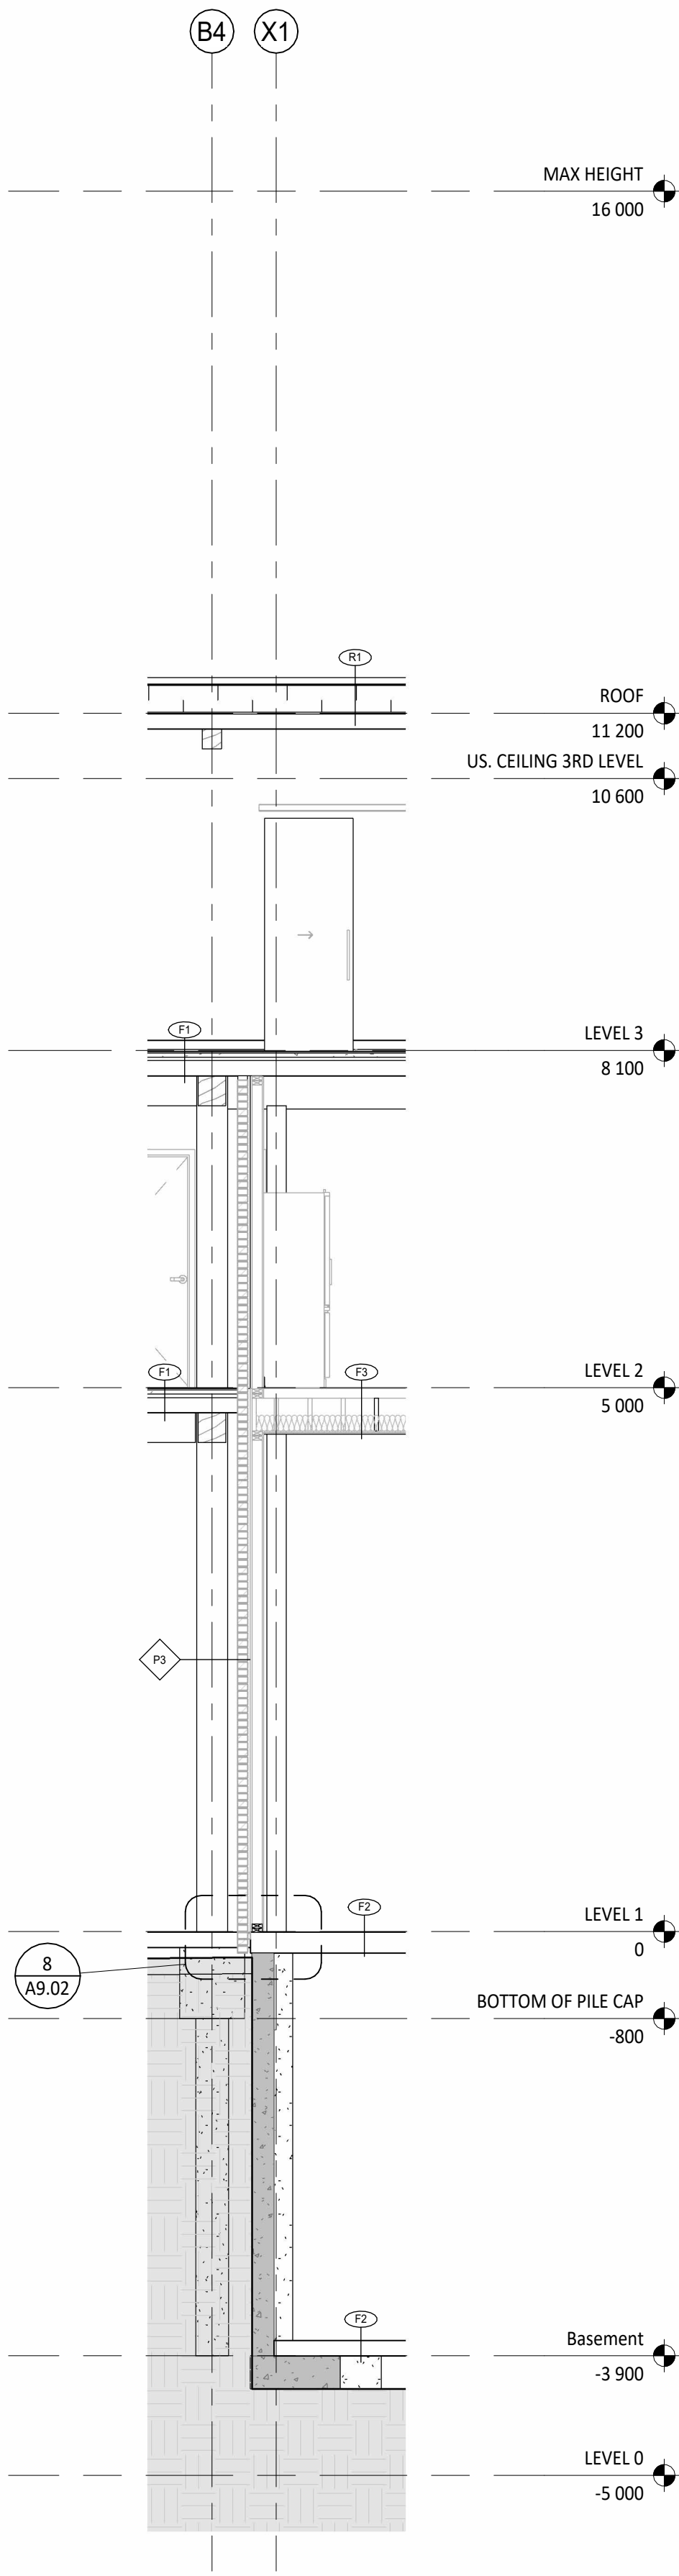

2 Join From Existing Building to New
SCALE 1 : 50

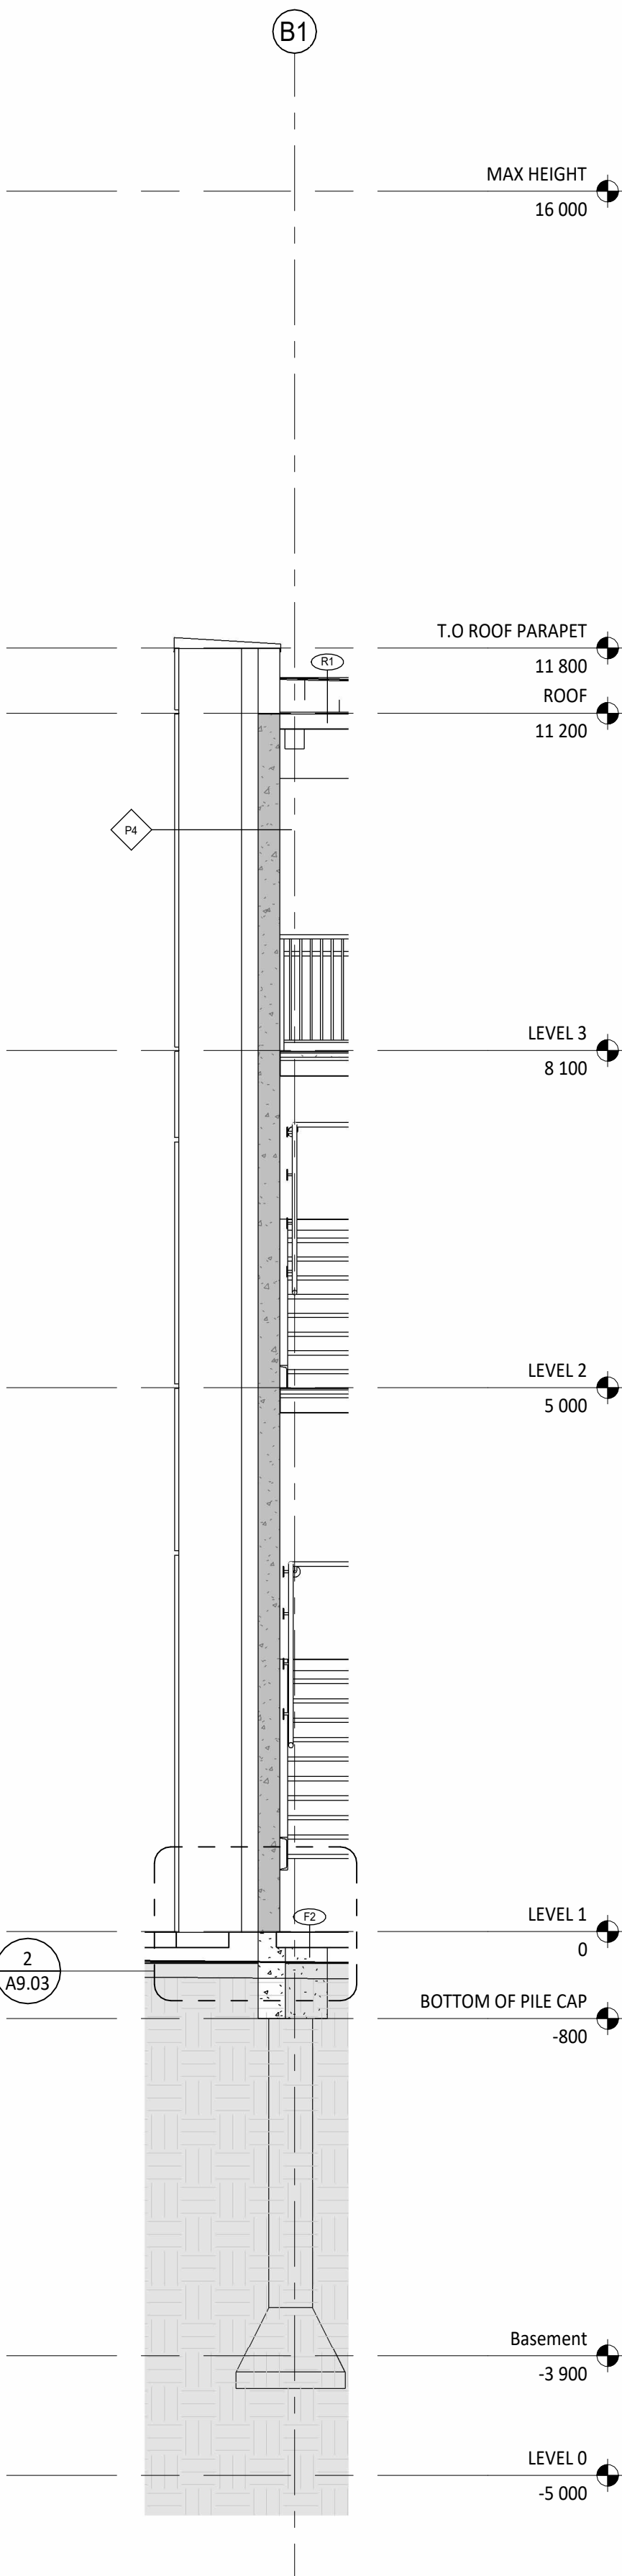

3 Concrete Panel Bump Out
SCALE 1 : 50

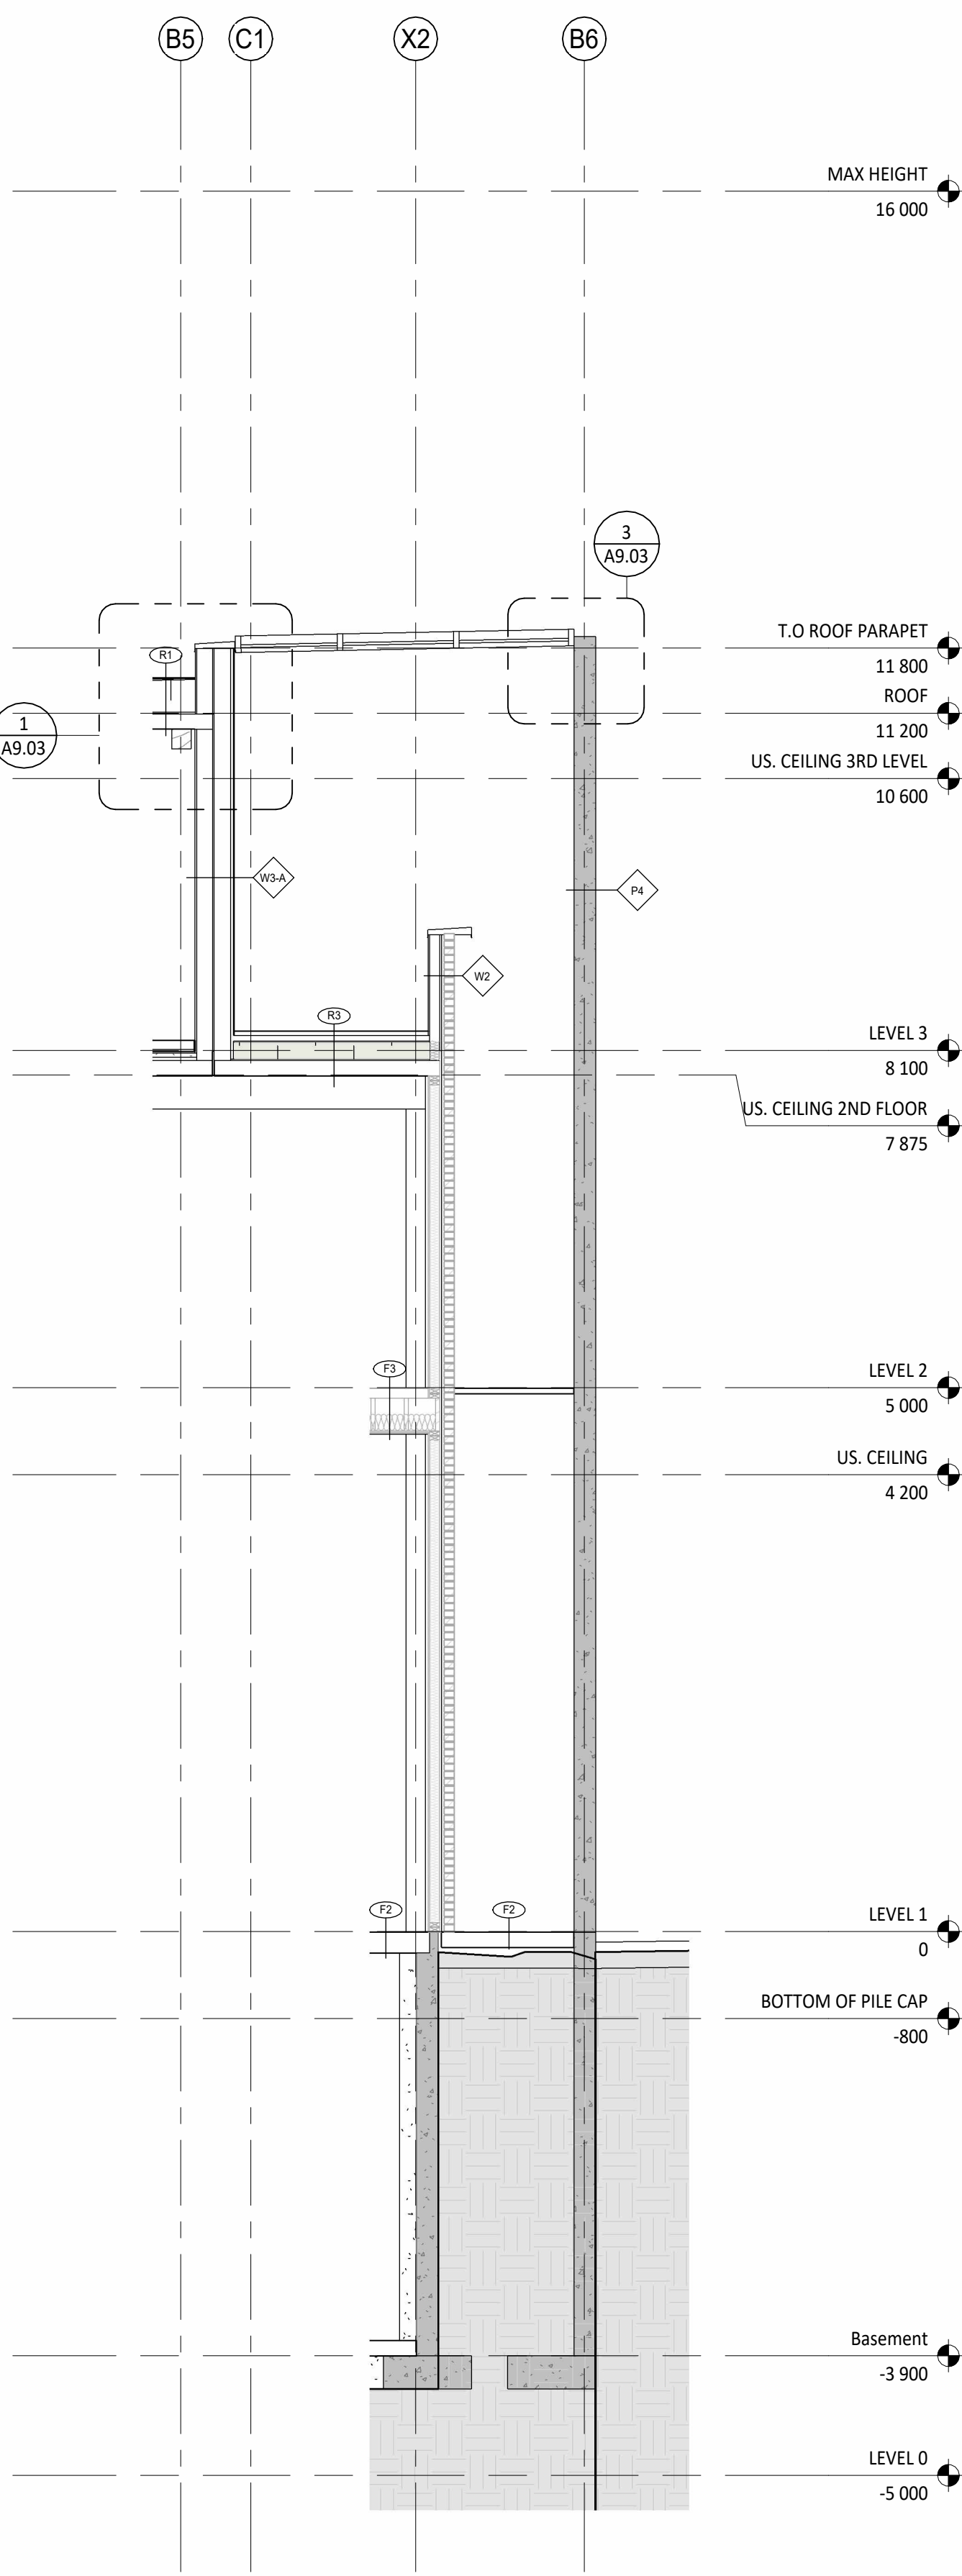


4 Existing Brick Wall And Curtain Wall
SCALE 1 : 50


NOTE: ALL EXISTING WALLS AND FLOORS ARE HALF TONE ON
THIS PAGE

van Leong
Architectural Technologist
evan.leong@edu.sait.ca


A5.01

 


PRINTED/EXPORTED ON 2024-04-22 4:57:54 PM Autodesk Docs://AB2024 GROUP 08/1332 9AV_SE_FINAL.rvt

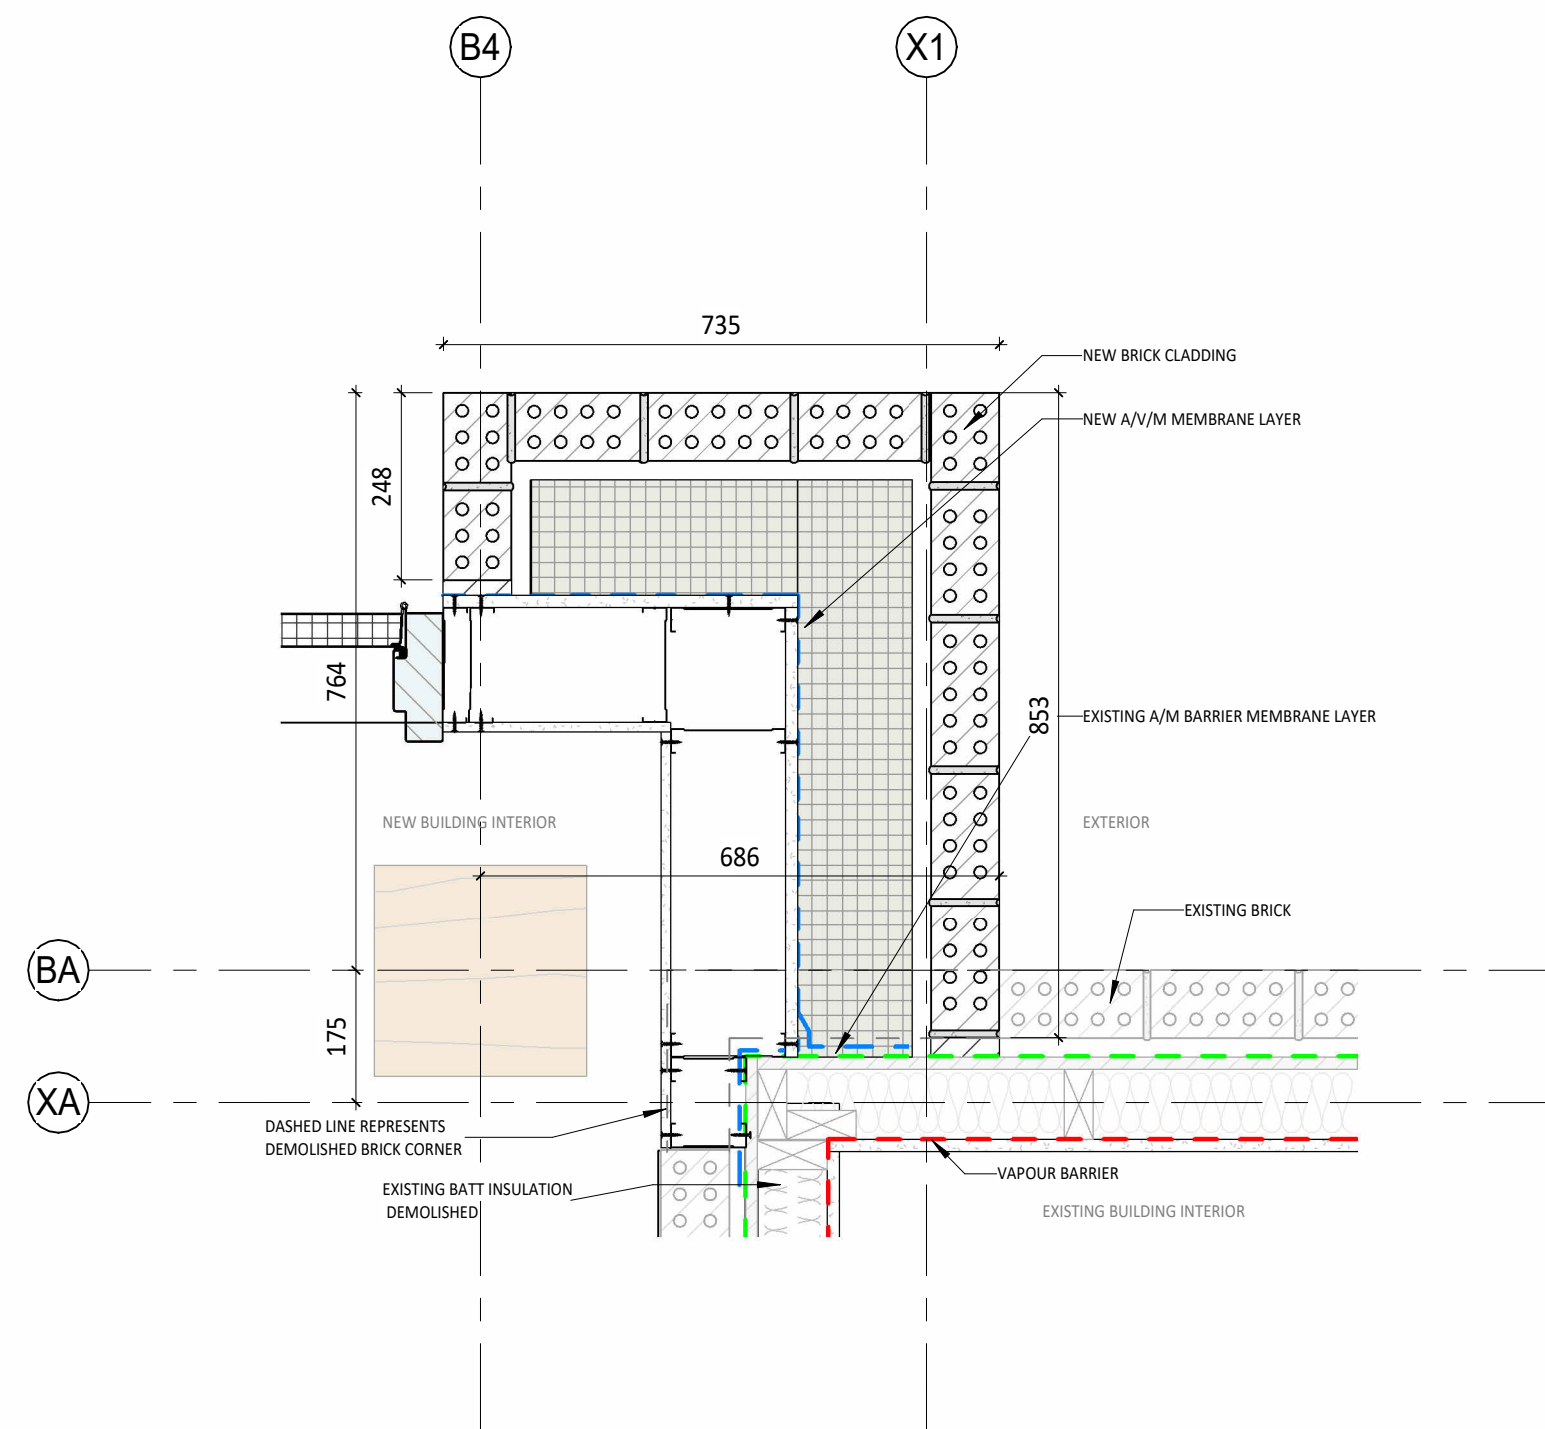


1 BRICK CORNER DETAIL
A9.01 SCALE 1 : 10

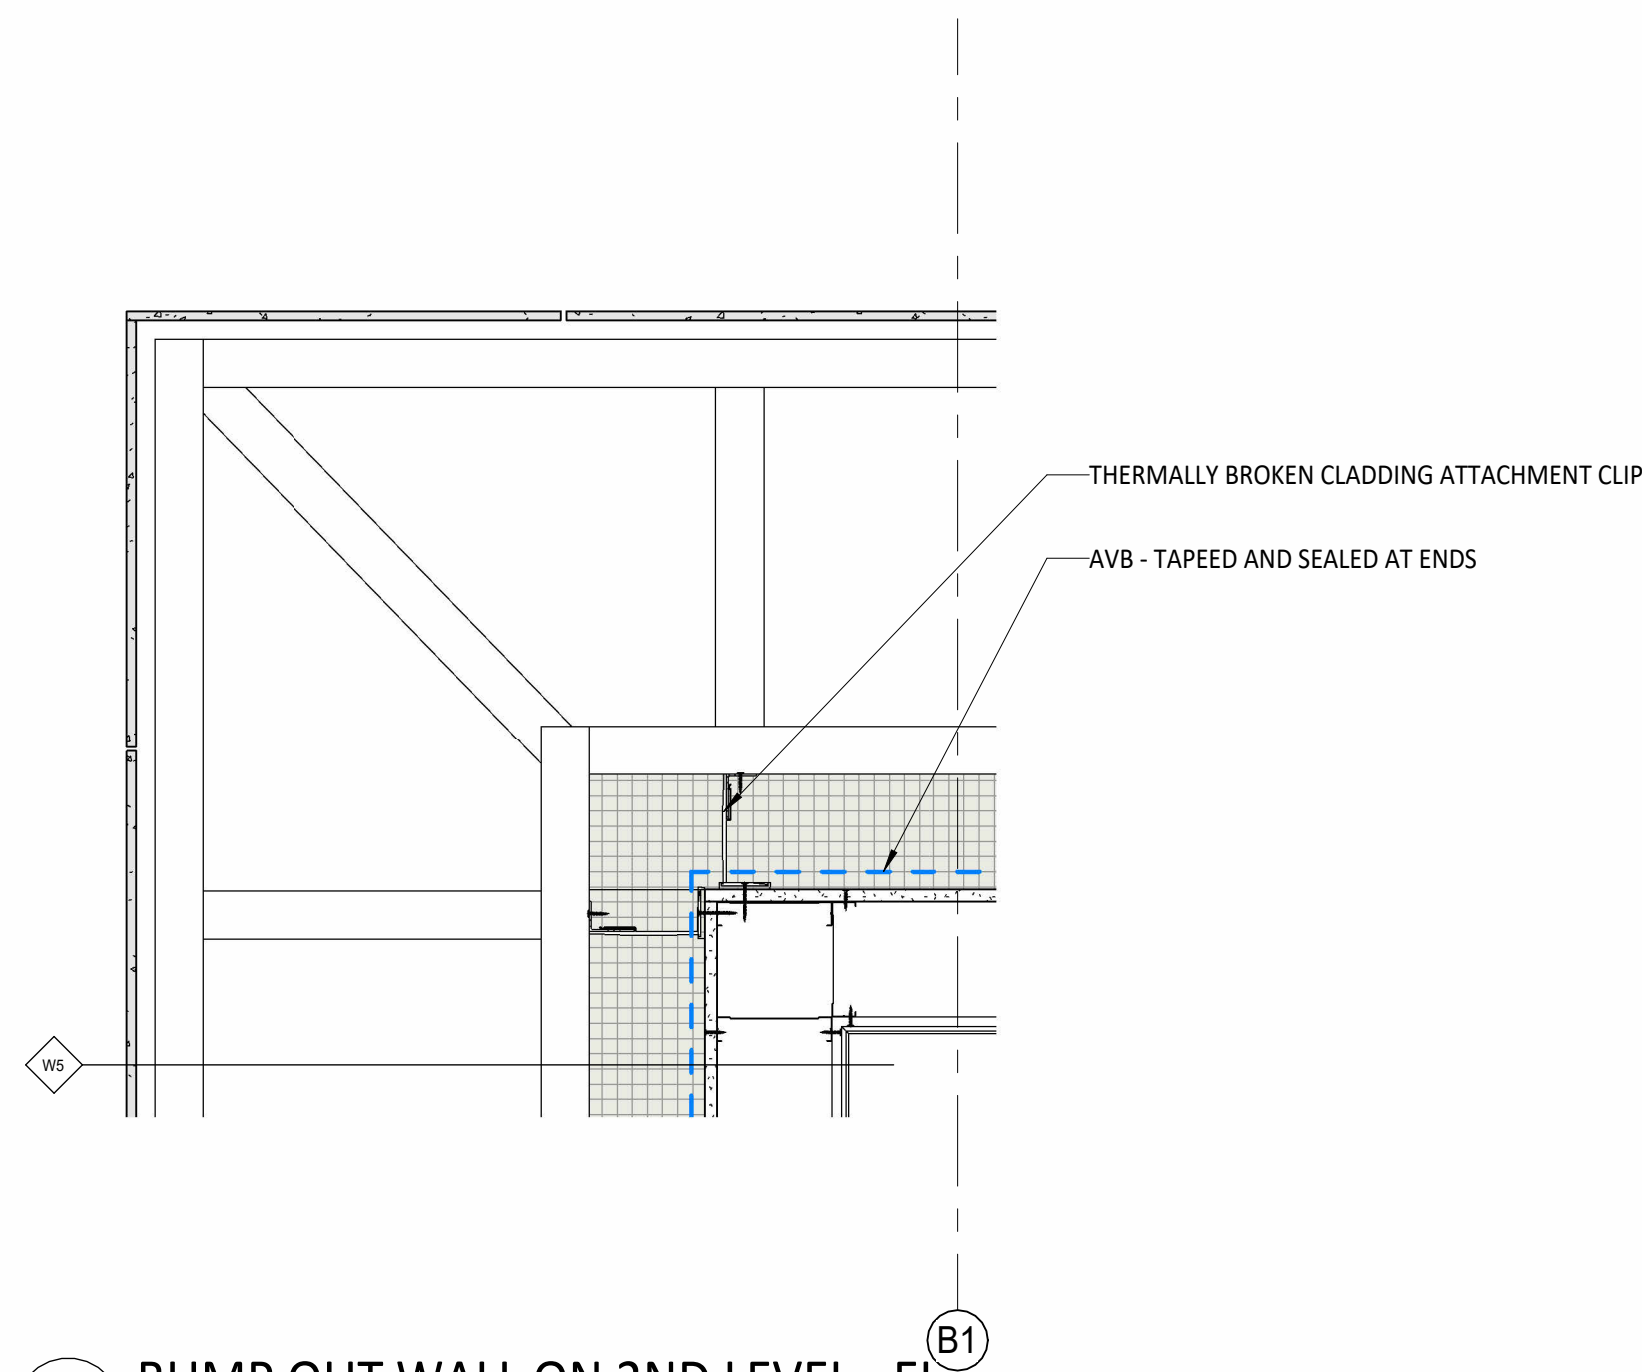


2 BUMP OUT WALL ON 2ND LEVEL - EL
A9.01 SCALE 1 : 10

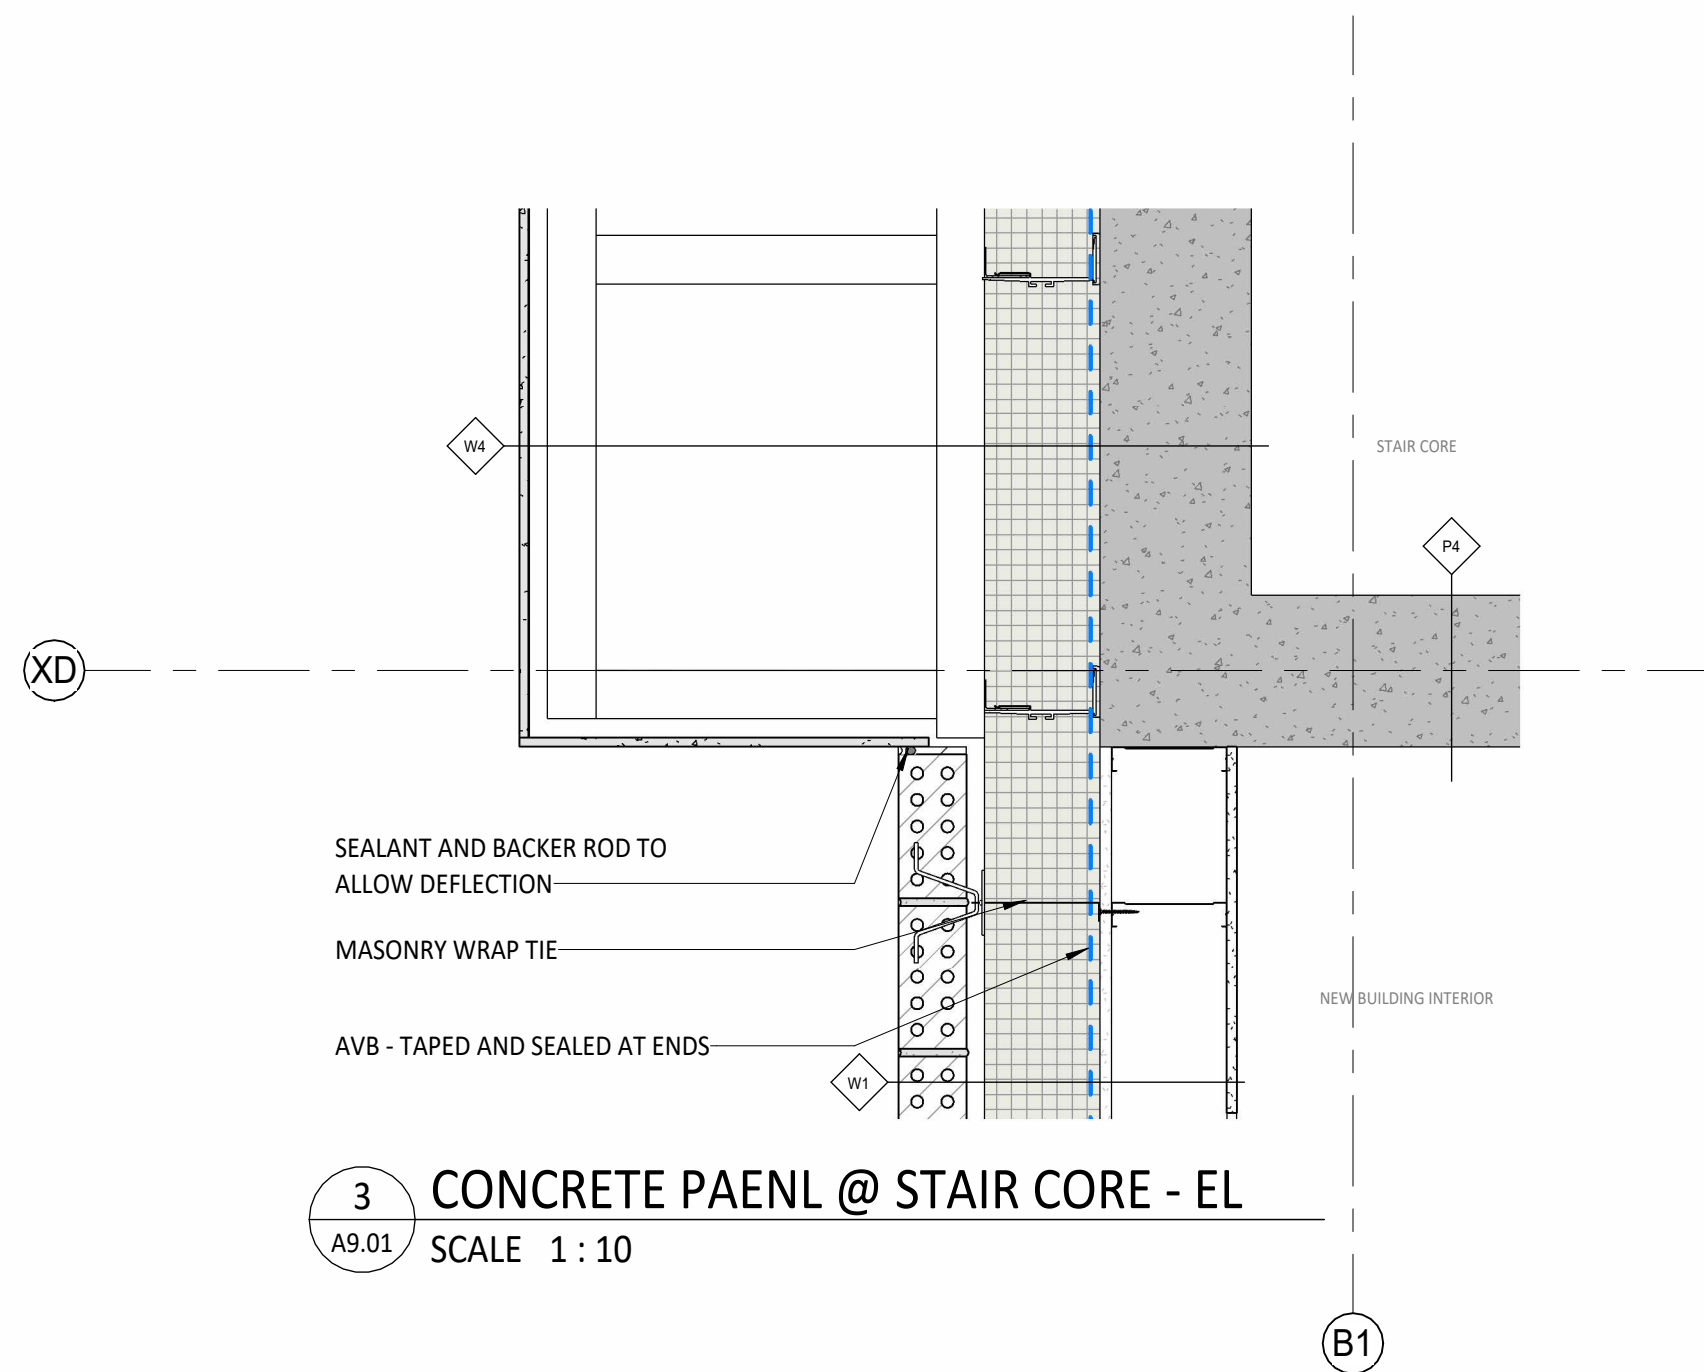

3 CONCRETE PAENL @ STAIR CORE - EL
A9.01 SCALE 1 : 10

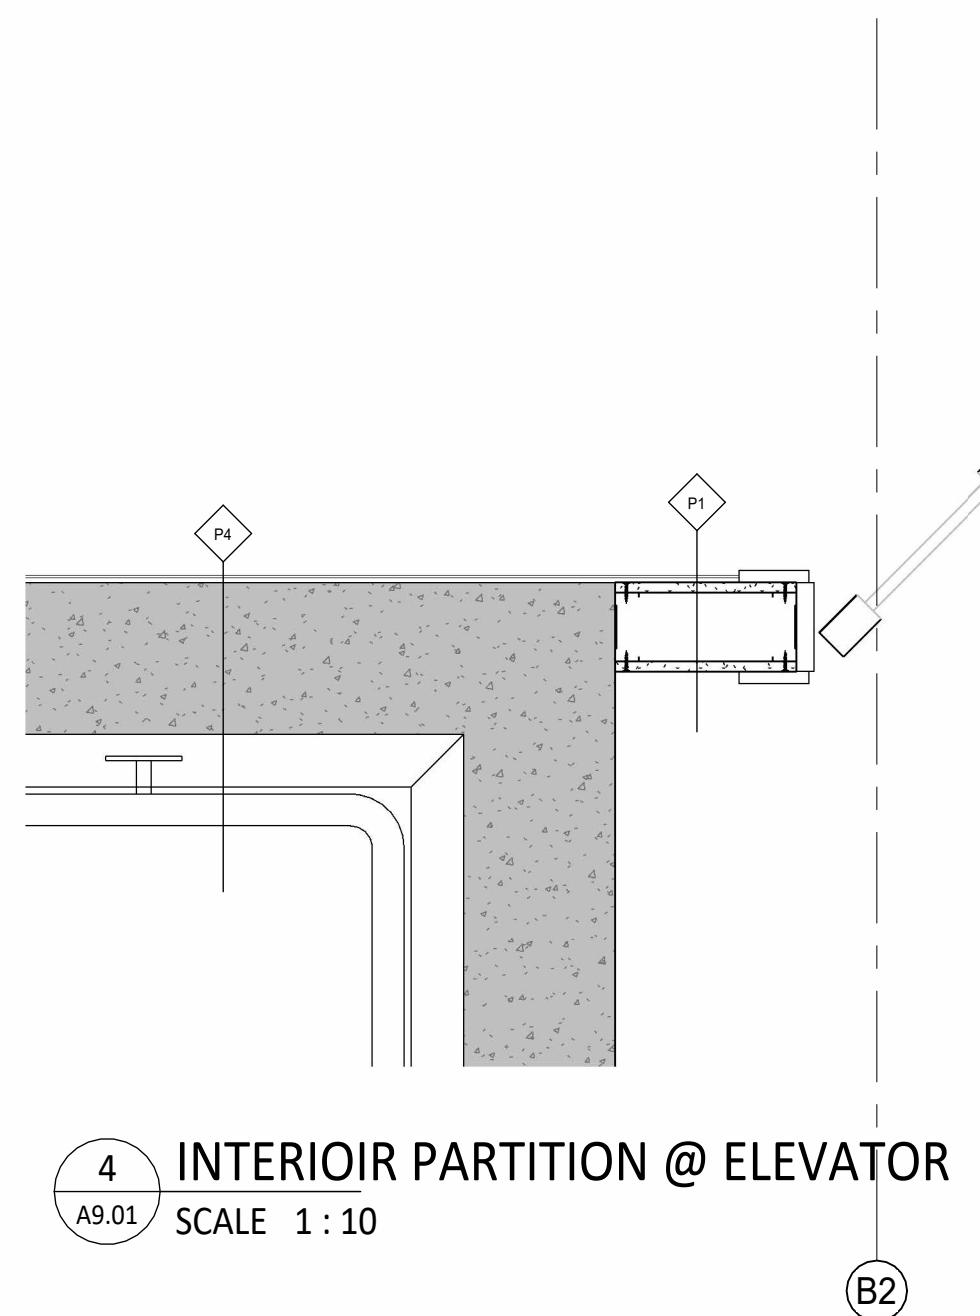


4 INTERIOIR PARTITION @ ELEVATOR
A9.01 SCALE 1 : 10

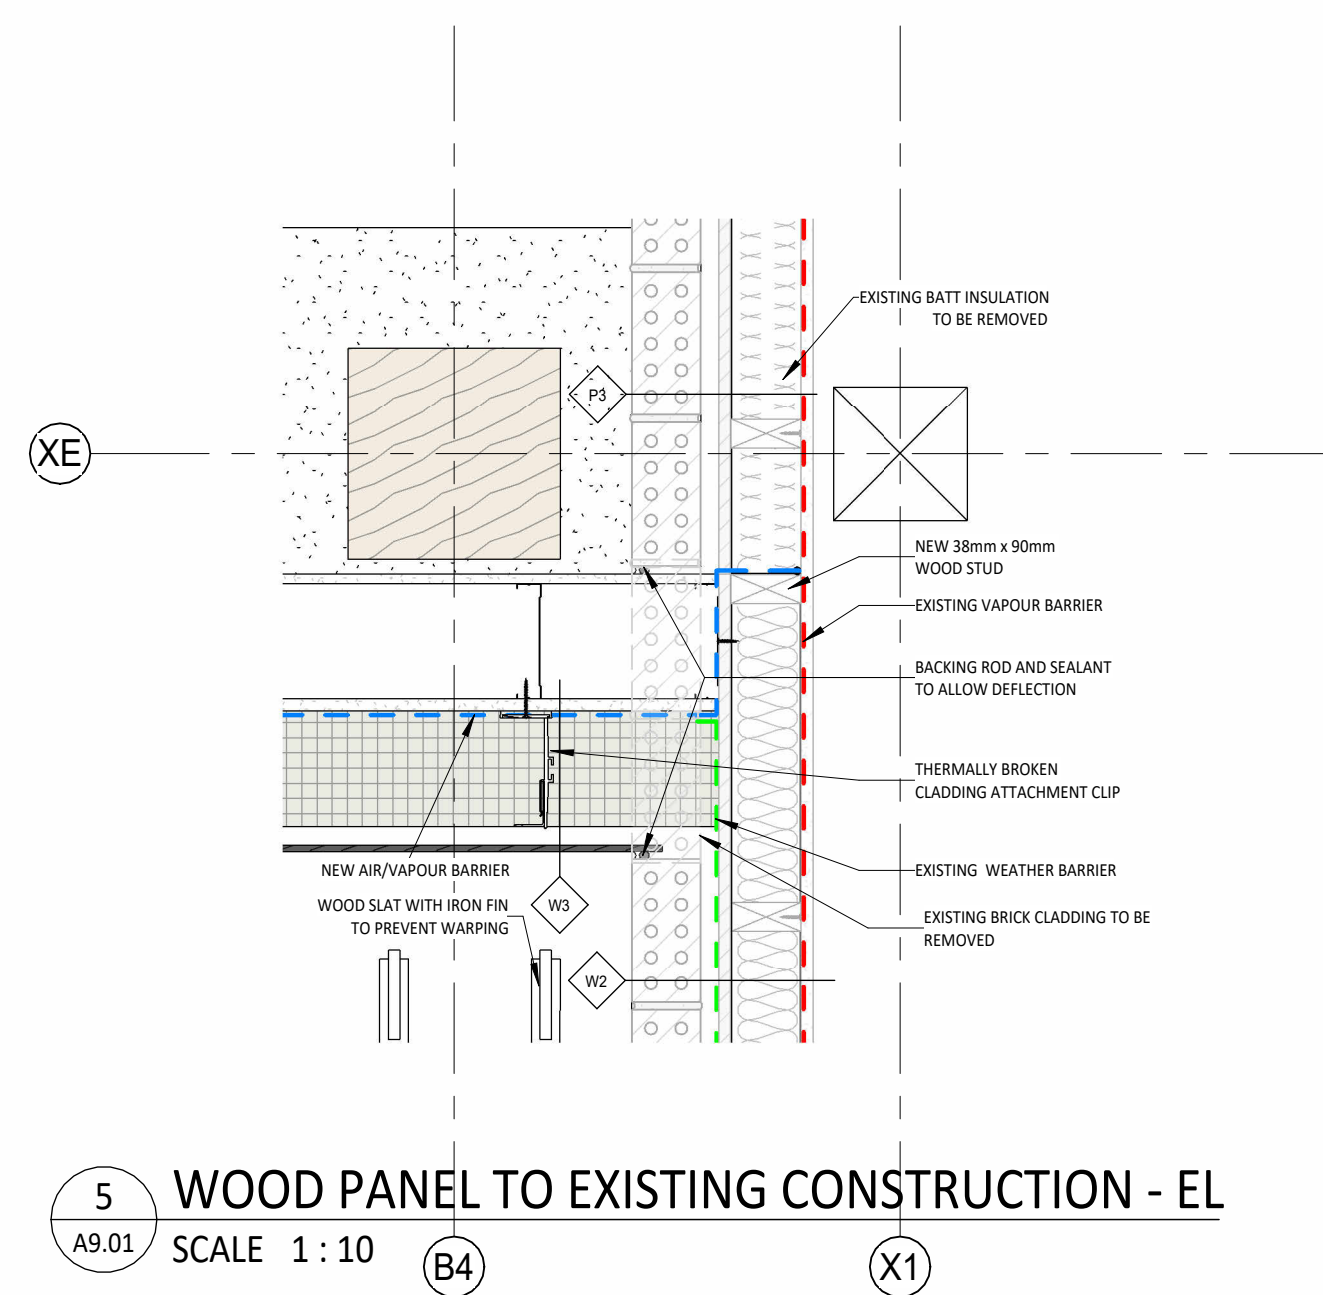


5 WOOD PANEL TO EXISTING CONSTRUCTION - EL
A9.01 SCALE 1 : 10

NOTE: EXISTING WALLS ARE HALF TONED ON THIS PAGE


PRINTED/EXPORTED ON 2024-04-22 4:58:10 PM Autodesk Docs://AB2024 GROUP 08/1332_9AV_SE_FINAL.dvt

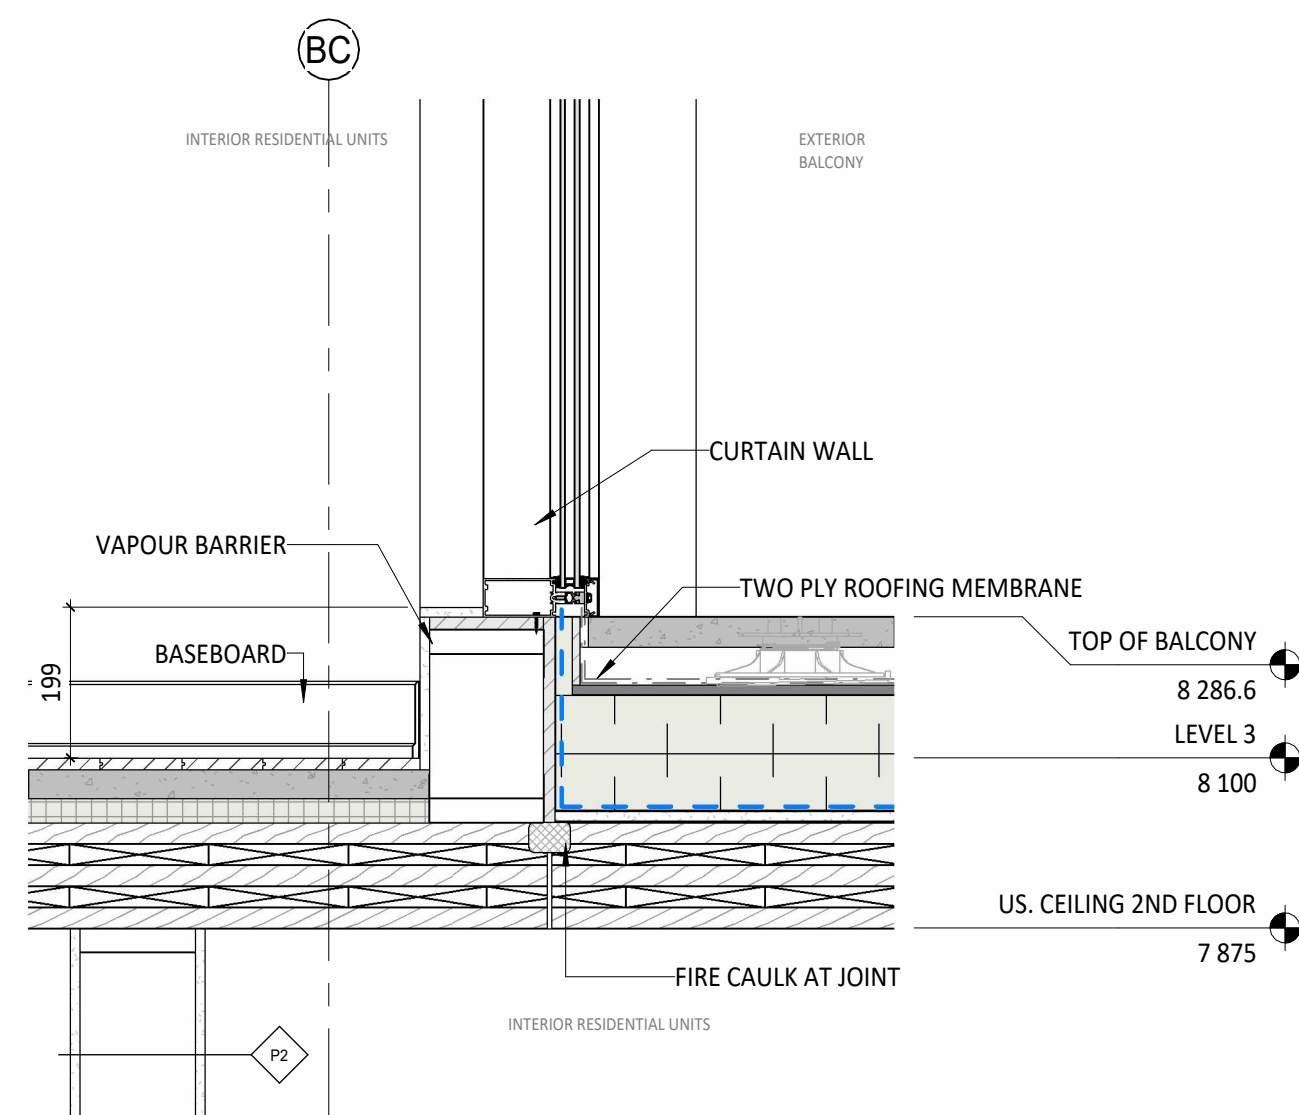


2 LEVEL 3 DECK DETAIL
SCALE 1 : 10

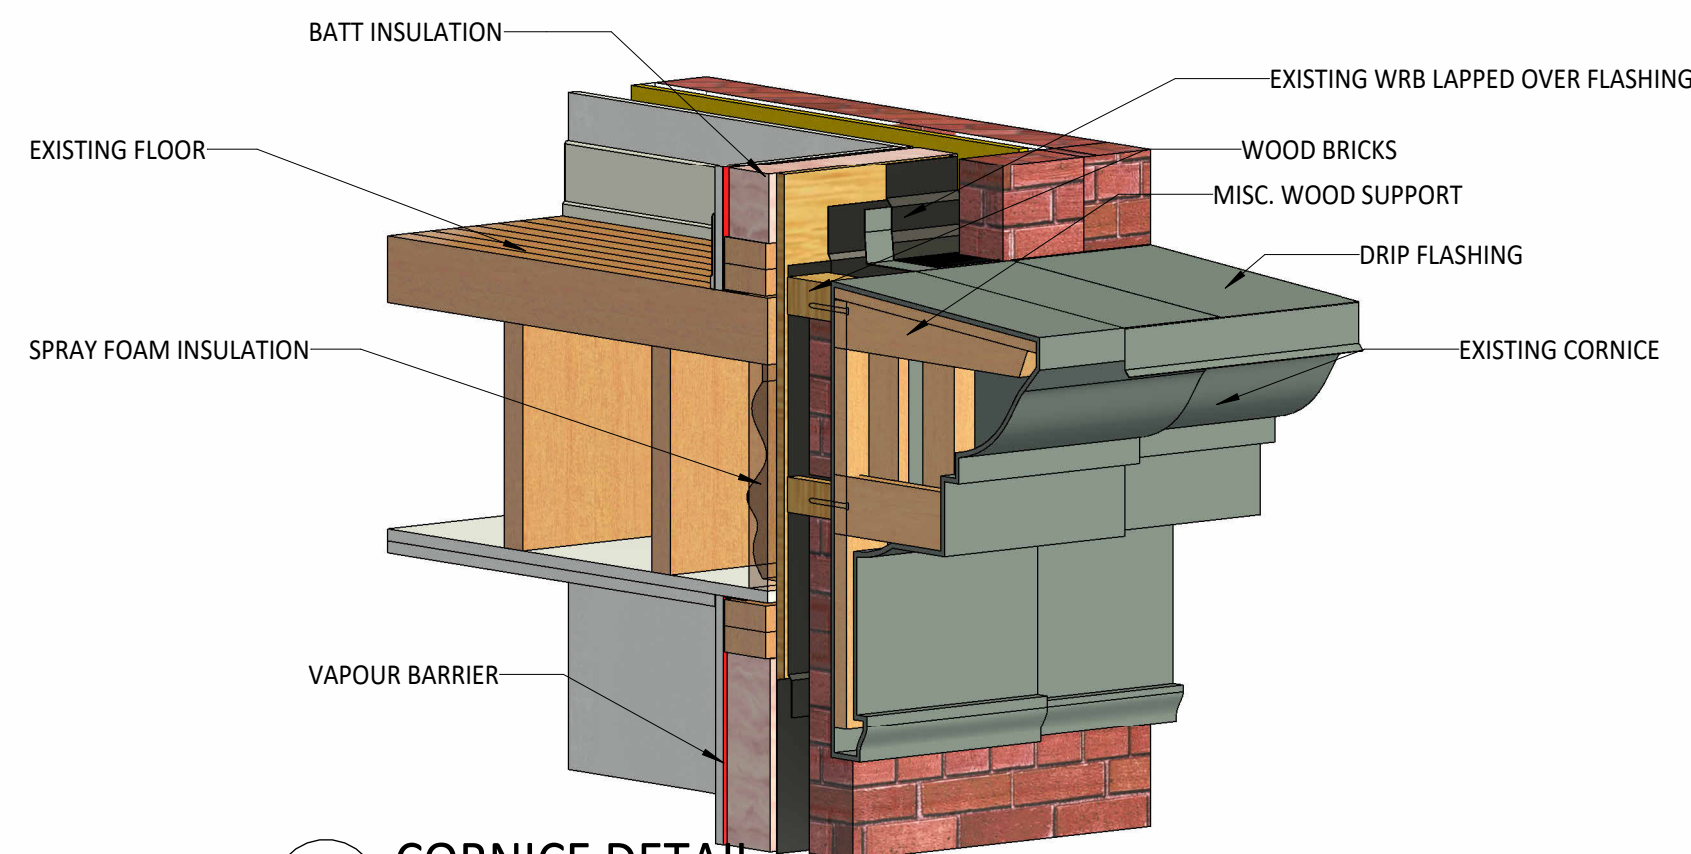

1 CORNICE DETAIL
SCALE

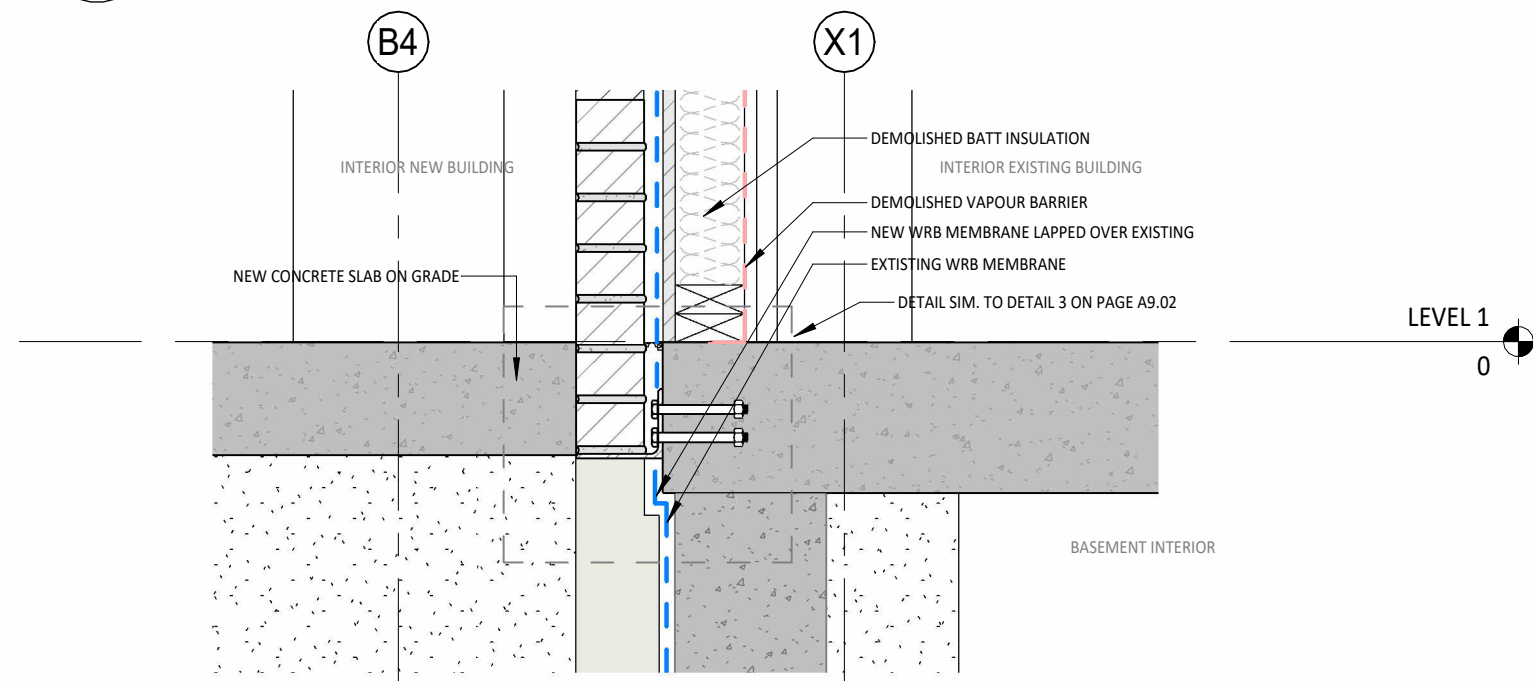


8 TRANSITION FROM EXISTING TO NEW AT GRADE
SCALE 1 : 10
CW

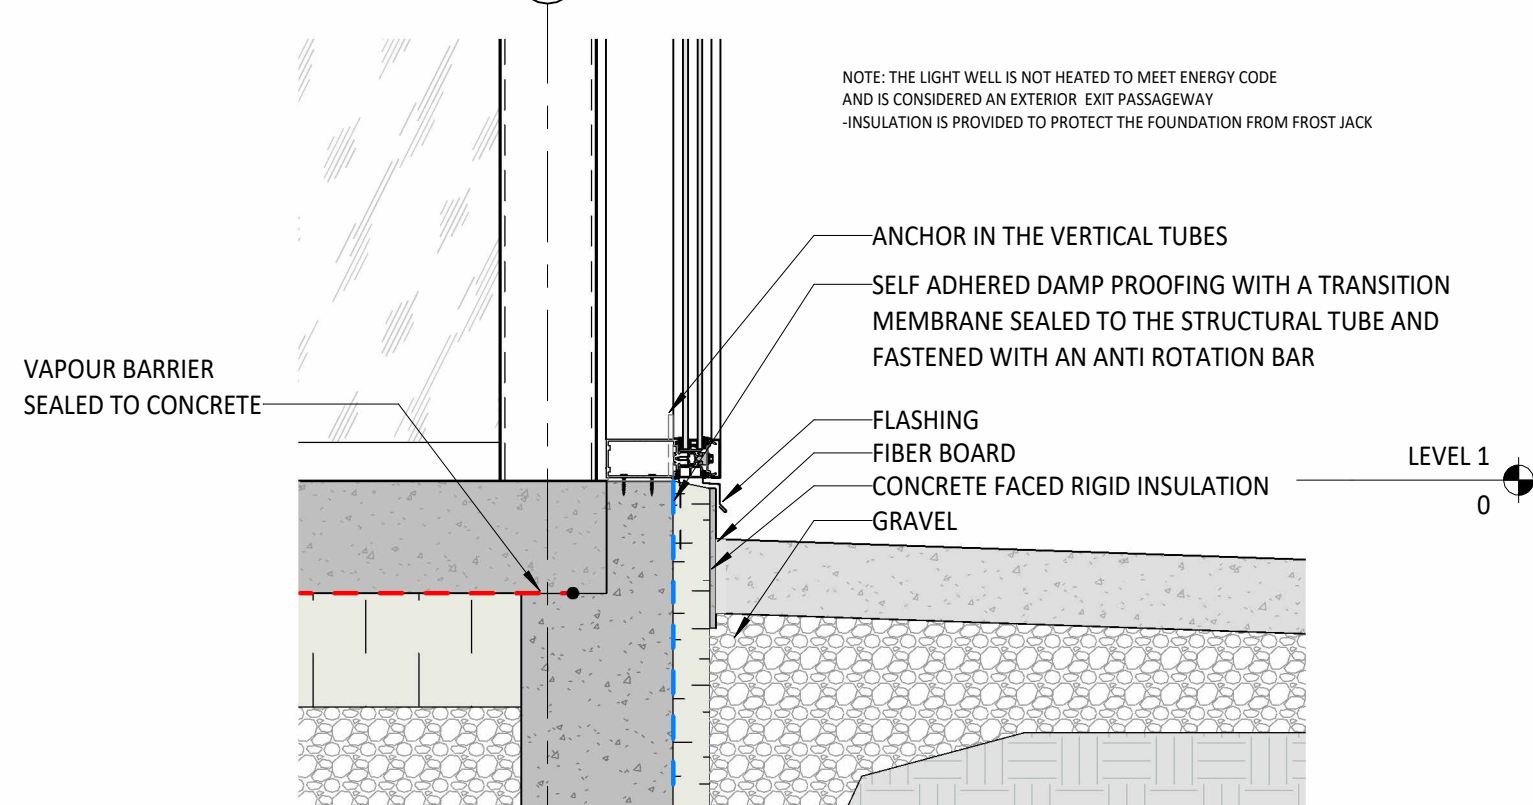


6 CURTAIN WALL DETAIL AT GRADE
SCALE 1 : 10

NOTE: ALL BRICK CLADDING DETAILS ON THIS PAGE REFER TO CONDITIONS ON THE EXISTING BUILDING


- NEW EXTERIOR INSULATION PLACED ALONG THE BELOW GRADE BASEMENT FOUNDATION
- THE EXISTING BASEMENT IS DUG OUT TO MEET CODE REQUIREMENTS

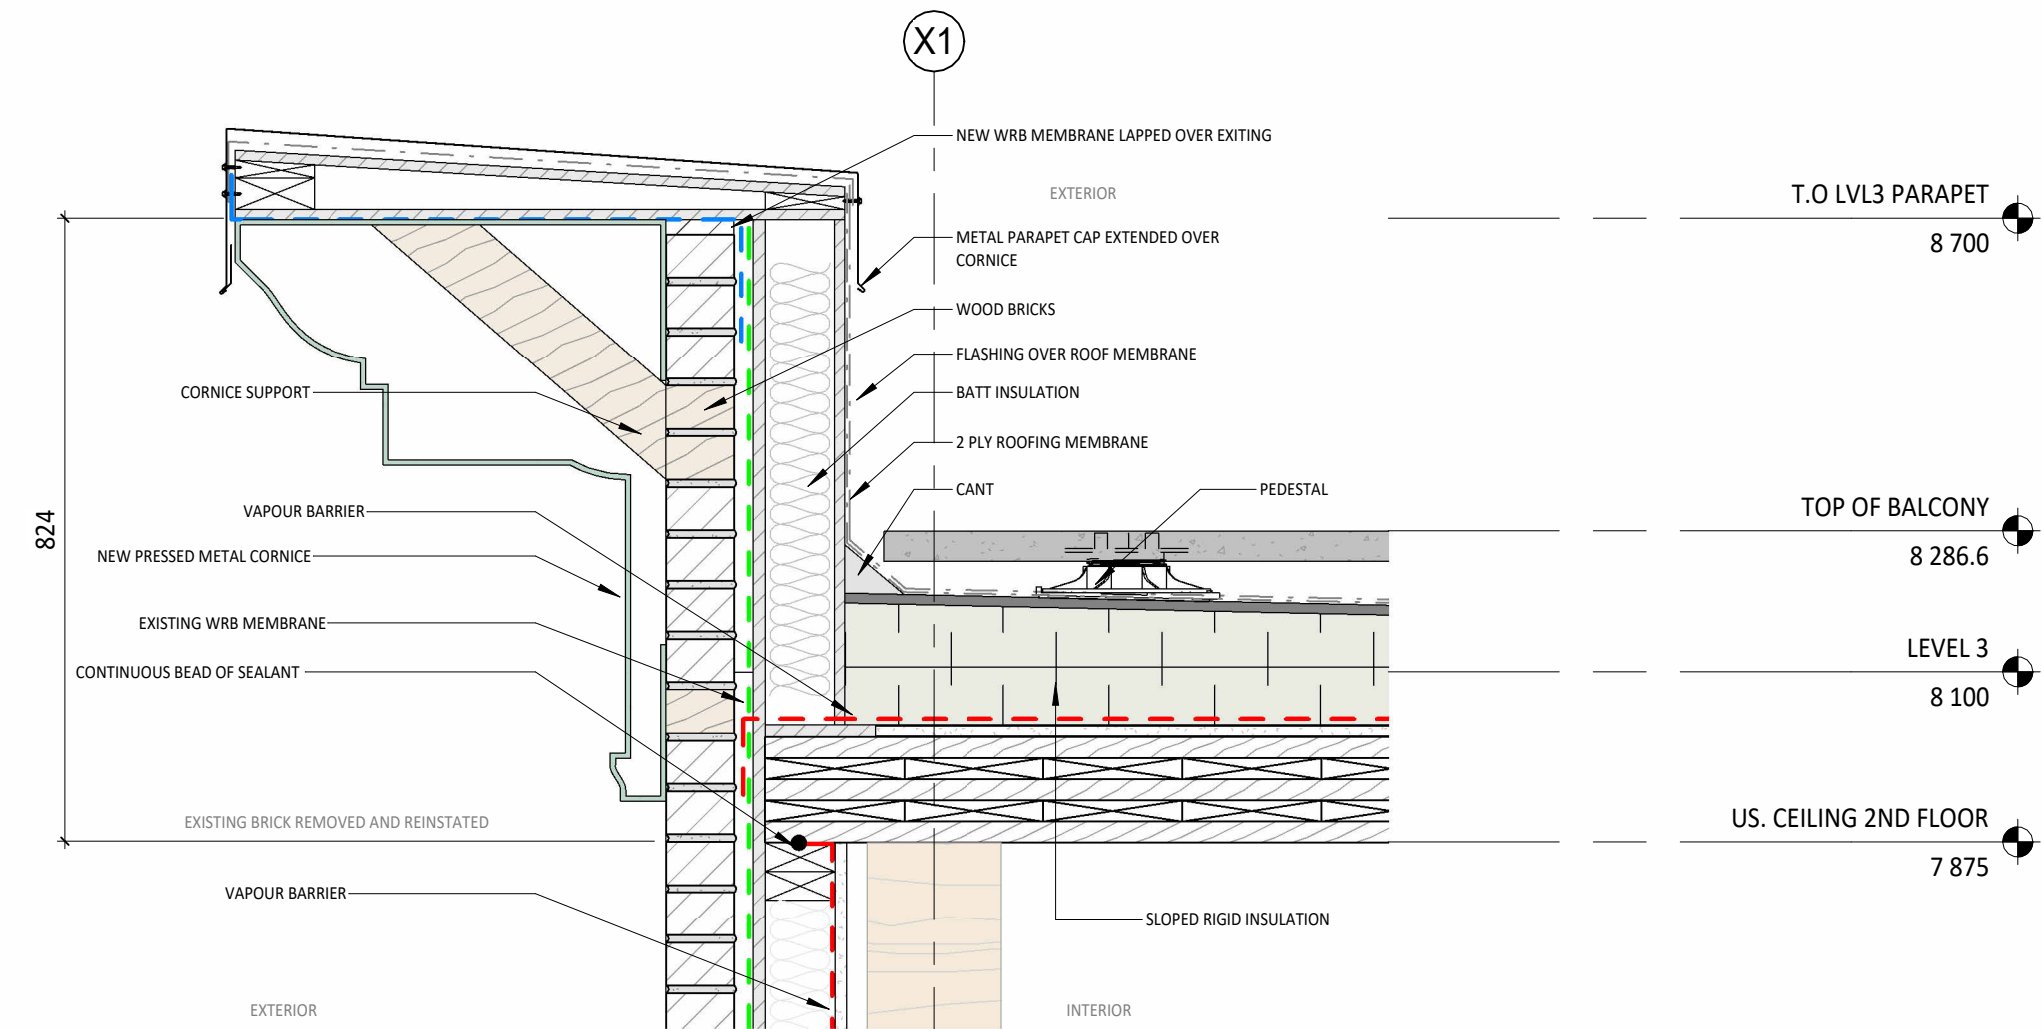


5 EXISTING BRICK CLADDING PARAPET DETAIL
SCALE 1 : 10

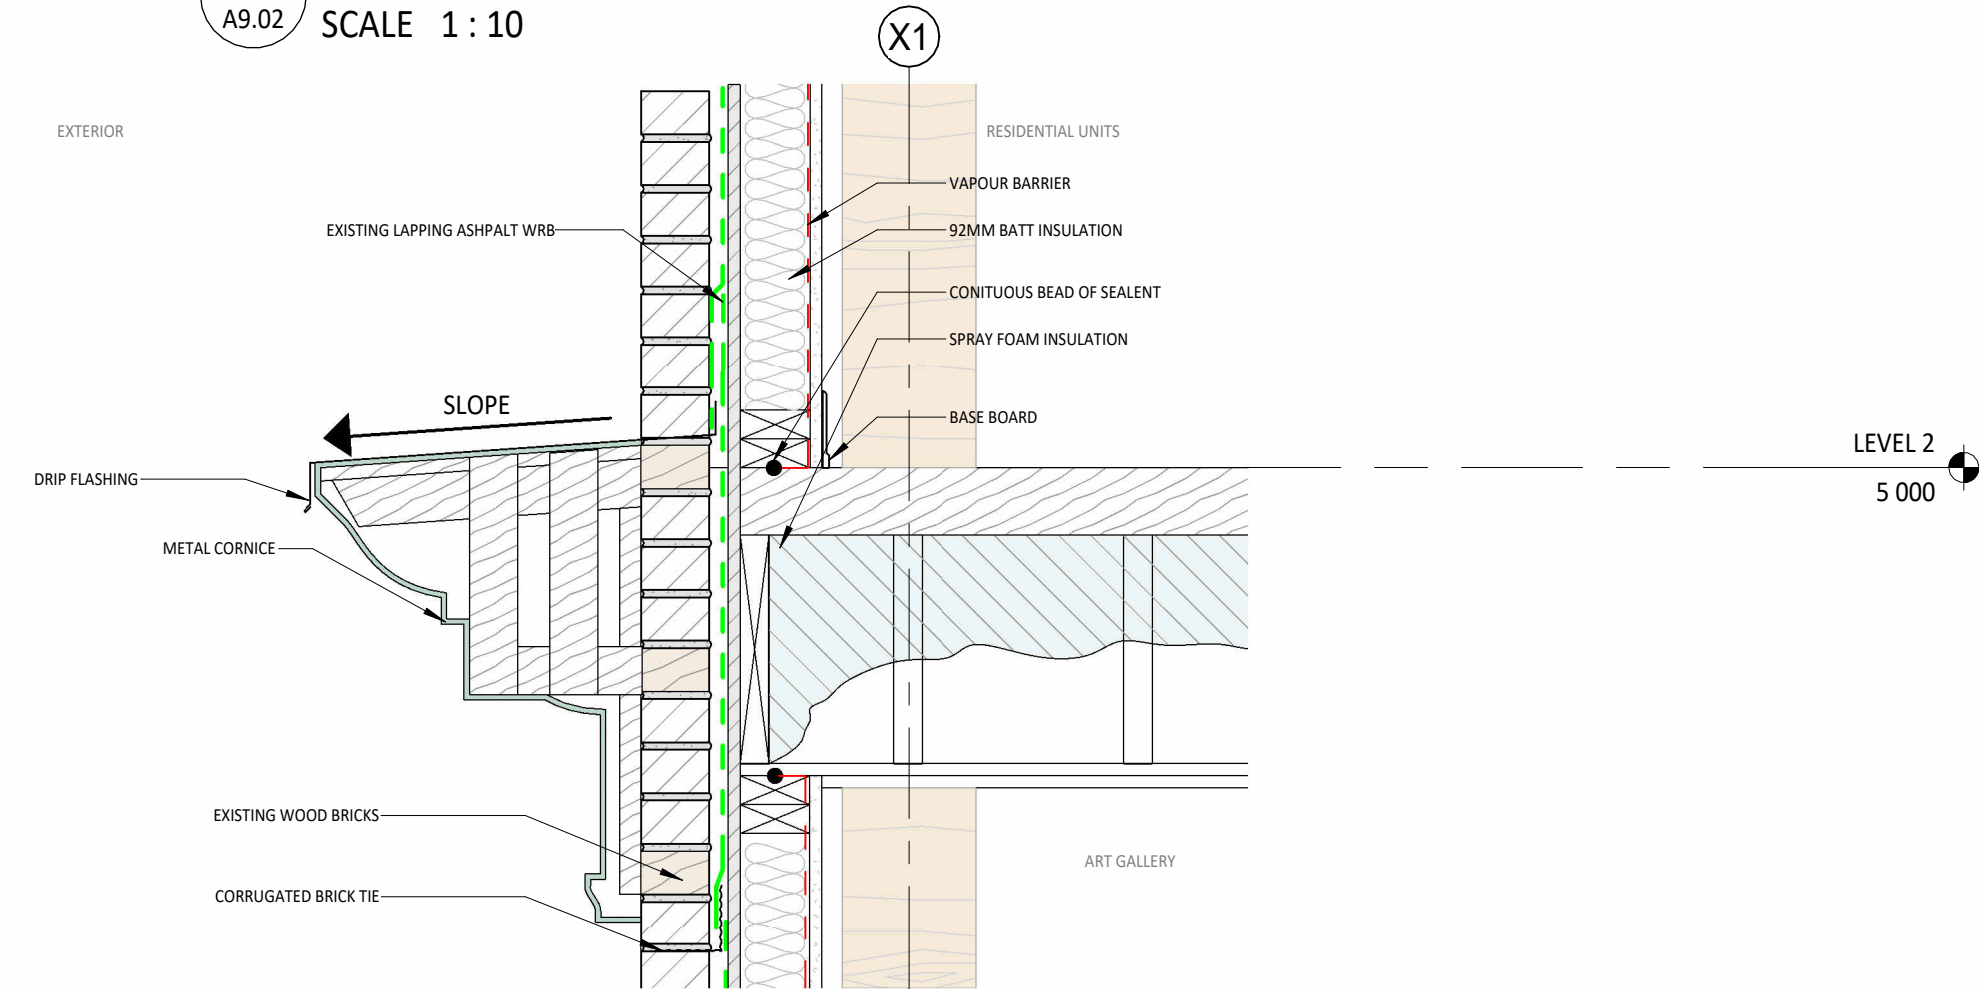

4 LEVEL 2 CORNICE DETAIL
SCALE 1 : 10

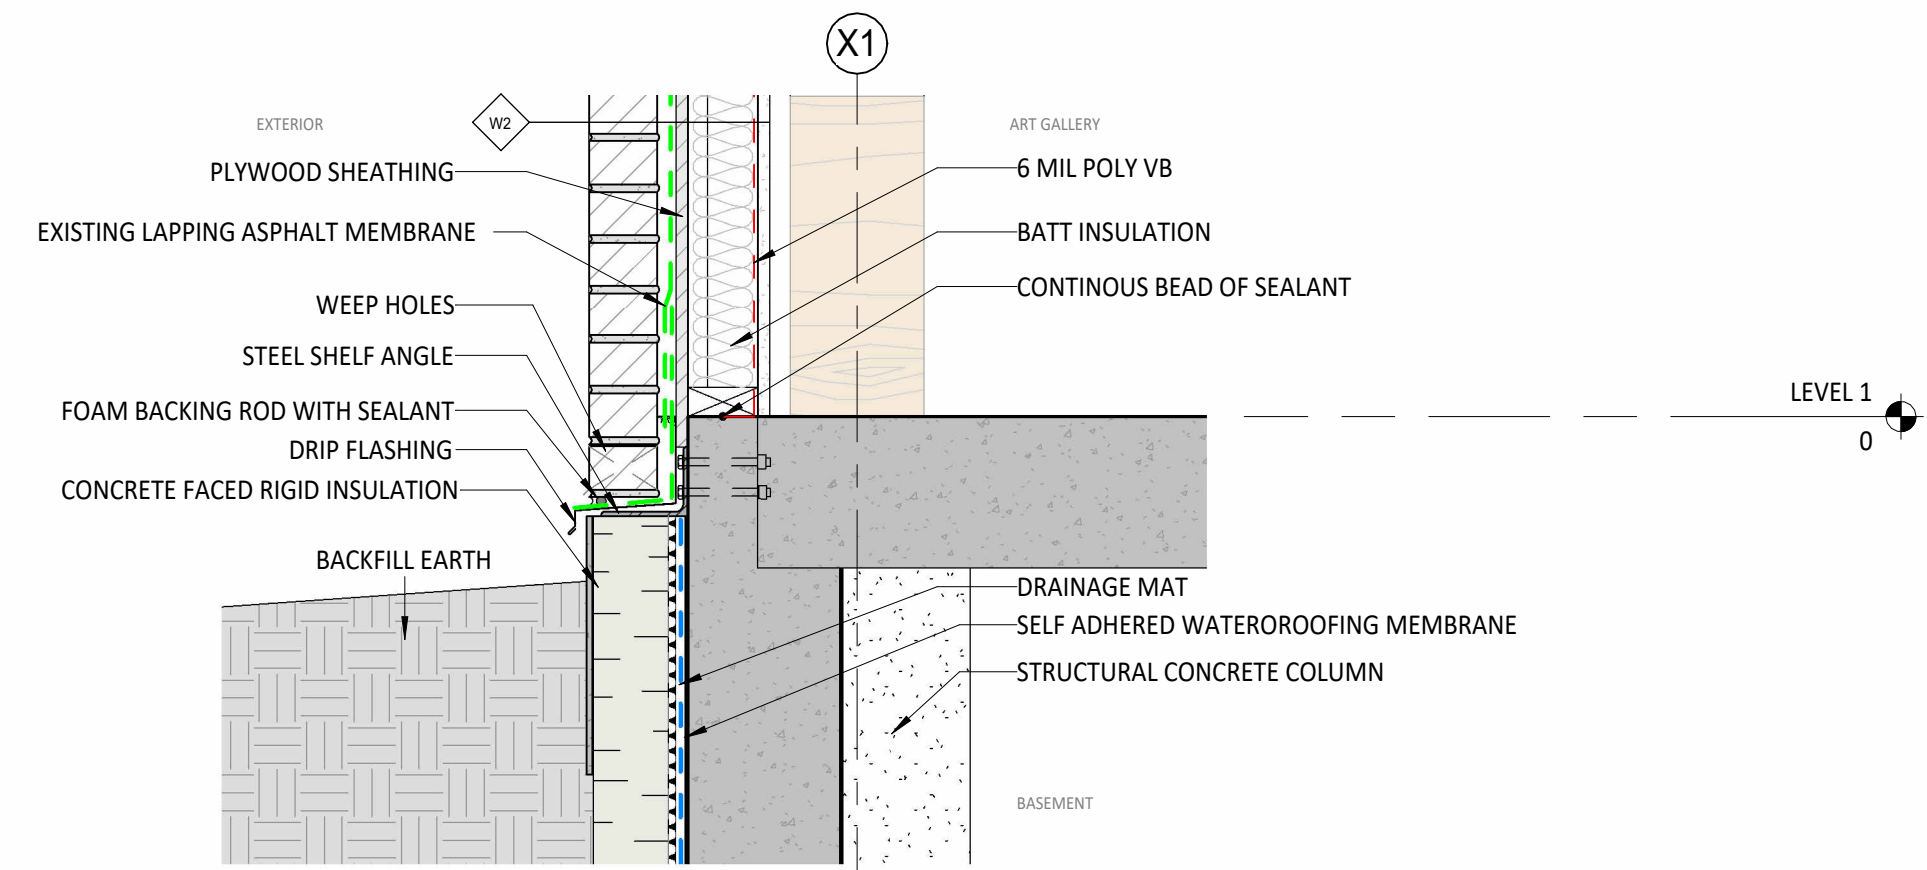

3 EXISTING BRICK CLADDING AT GRADE
SCALE 1 : 10

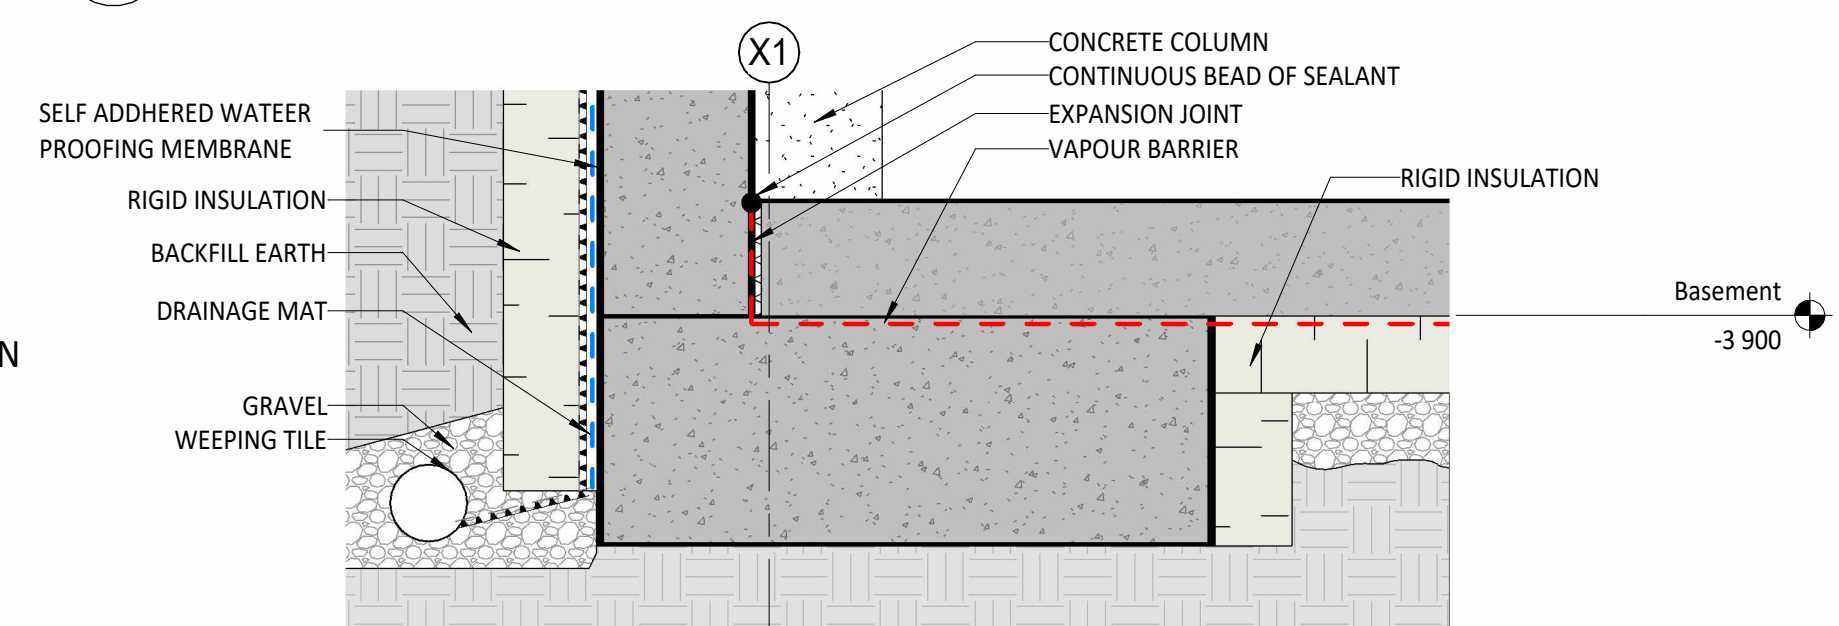

7 BASEMENT FOOTING DETAIL
SCALE 1 : 10

PROJECT TEAM
Grace Chrisp
Architectural Technologist
grace.chrisp@edu.sait.ca
Evan Leong
Architectural Technologist
evan.leong@edu.sait.ca

SEALS

NOTICE
DIMENSIONS ARE MILLIMETERS UNLESS
OTHERWISE NOTED.

DO NOT SCALE DRAWINGS.

VERIFY DIMENSIONS, DATUMS AND LEVELS PRIOR
TO COMMENCEMENT OF THE WORK.

REPORT DISCREPANCIES AND OMISSIONS TO THE
CONSULTANT IMMEDIATELY.

DRAWING ISSUE	NO.	DESCRIPTION	DATE
---------------	-----	-------------	------

CLIENT
COLLECTORS OF ART GALLERY

PROJECT
INGLEWOOD PRESERVATION

1332 9 AV SE
A3;7;15-16
PROJECT NUMBER 12-34-56

KEYPLAN

SHEET NAME
DETAILS

SHEET NUMBER

A9.02